

Olmsted Green
Homeownership

Construction Drawings -
Progress Set
Mattapan, MA

Lena New Boston, LLC

ARCHITECT


E-ICON
ARCHITECTURE

101 SUMMER ST BOSTON MA 02110

CONSULTANT

STAMP

KEY PLAN

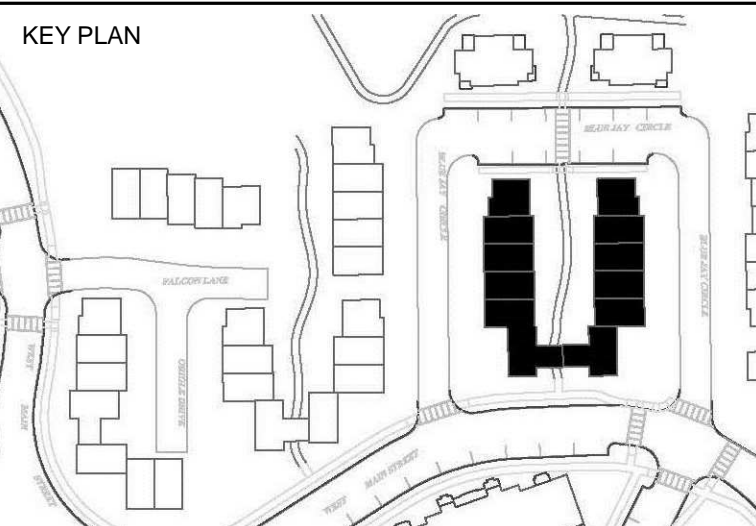


	10/14/2016	PROGRESS SET
	9/16/2016	PROGRESS SET
MARK	DATE	DESCRIPTION
PROJECT NUMBER: 215051		
DRAWN BY: KN		
CHECKED BY: MA		


SHEET TITLE

BUILDING 4
ELEVATIONS


A-201

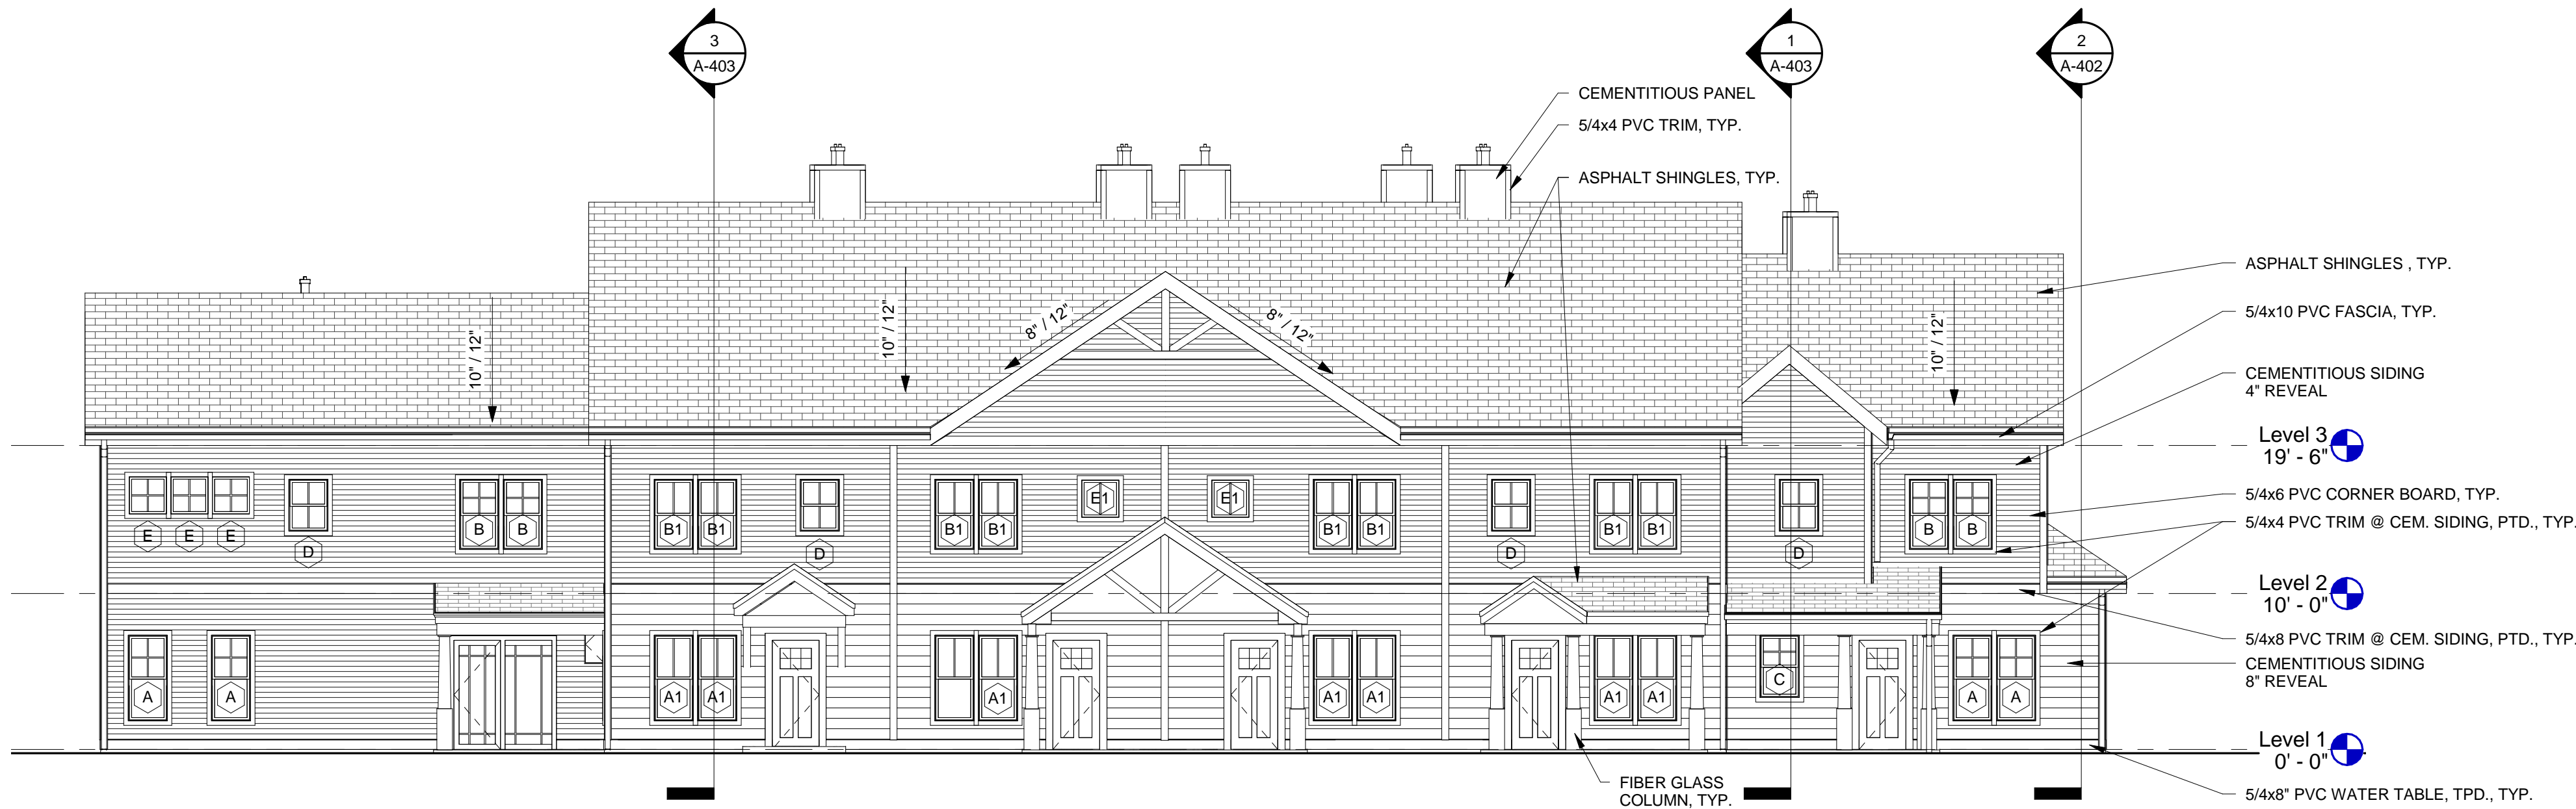

3 BUILDING 4 - NORTH ELEVATION
1/8" = 1'-0"

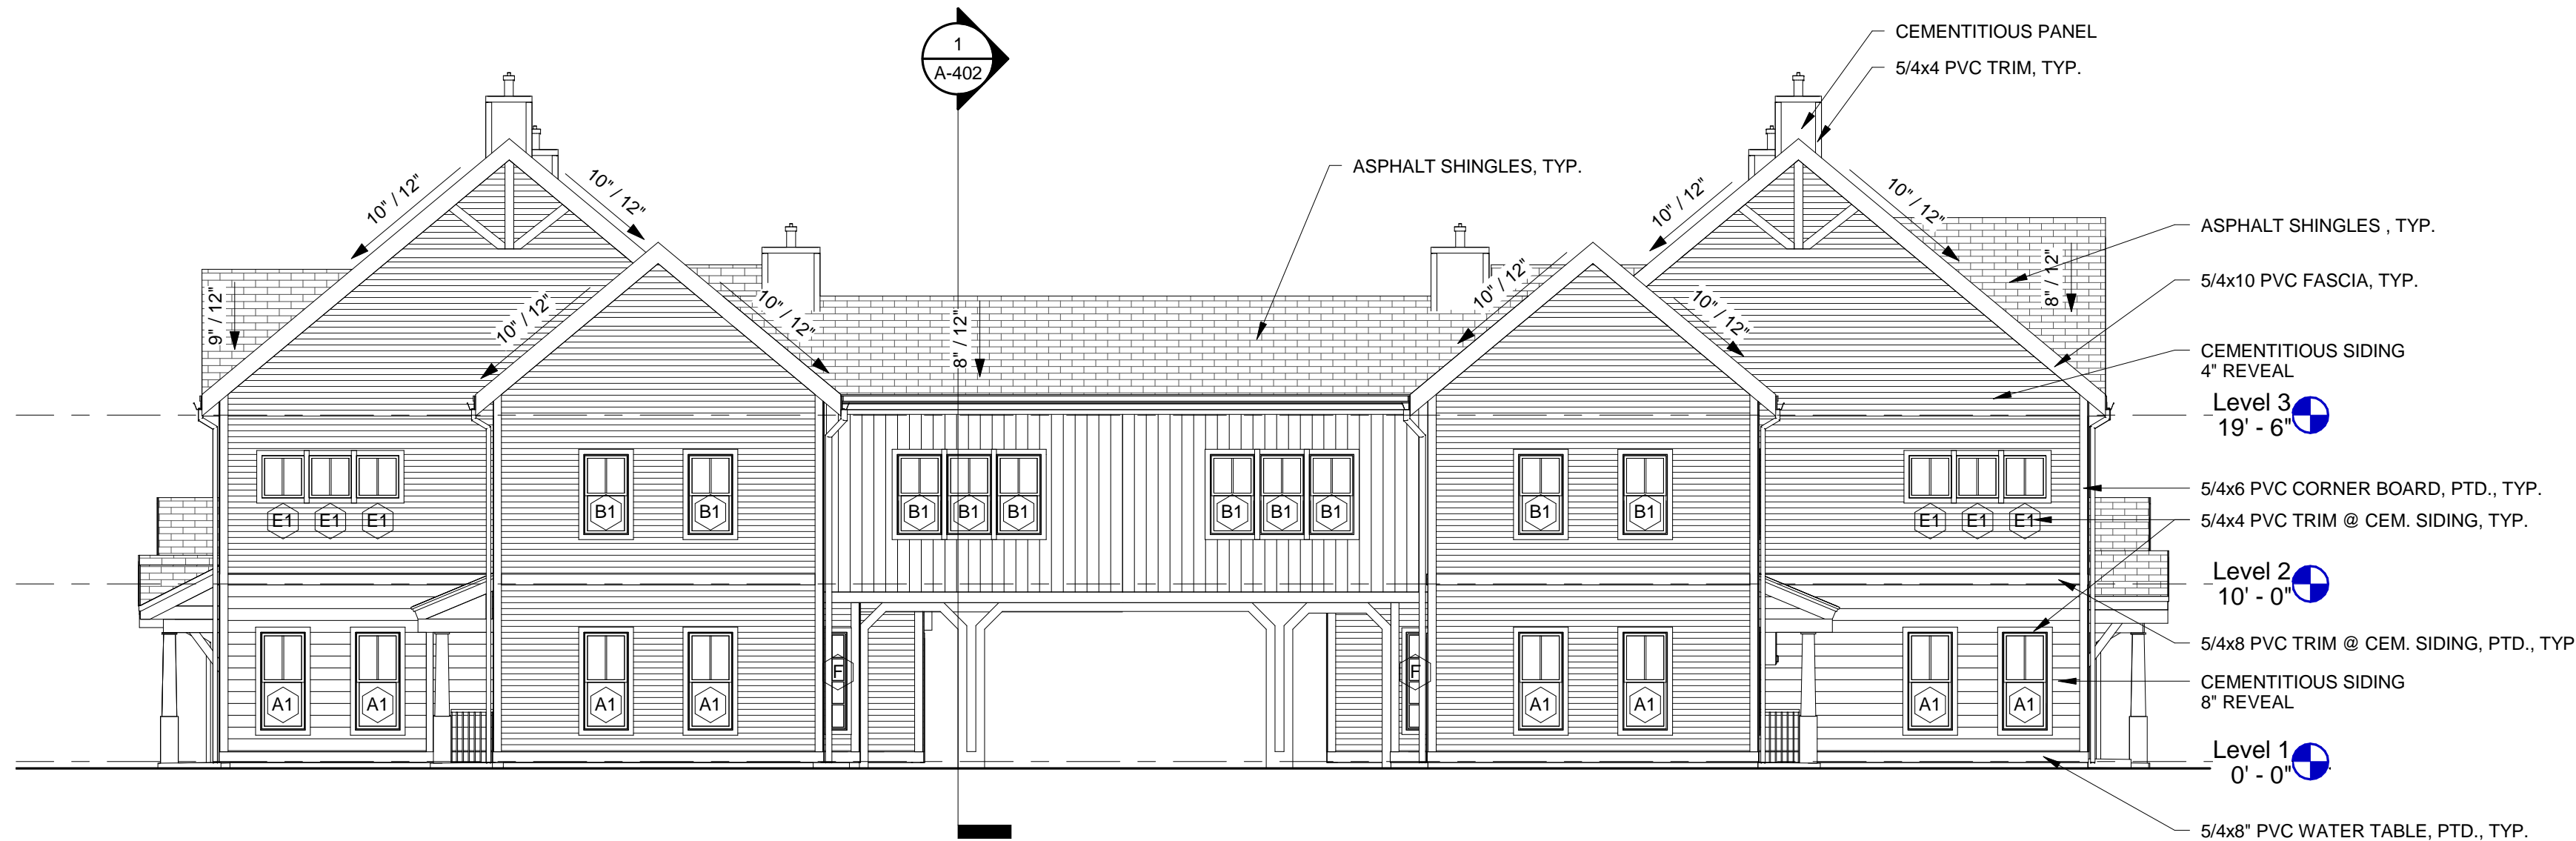

2 BUILDING 4 - EAST ELEVATION
1/8" = 1'-0"

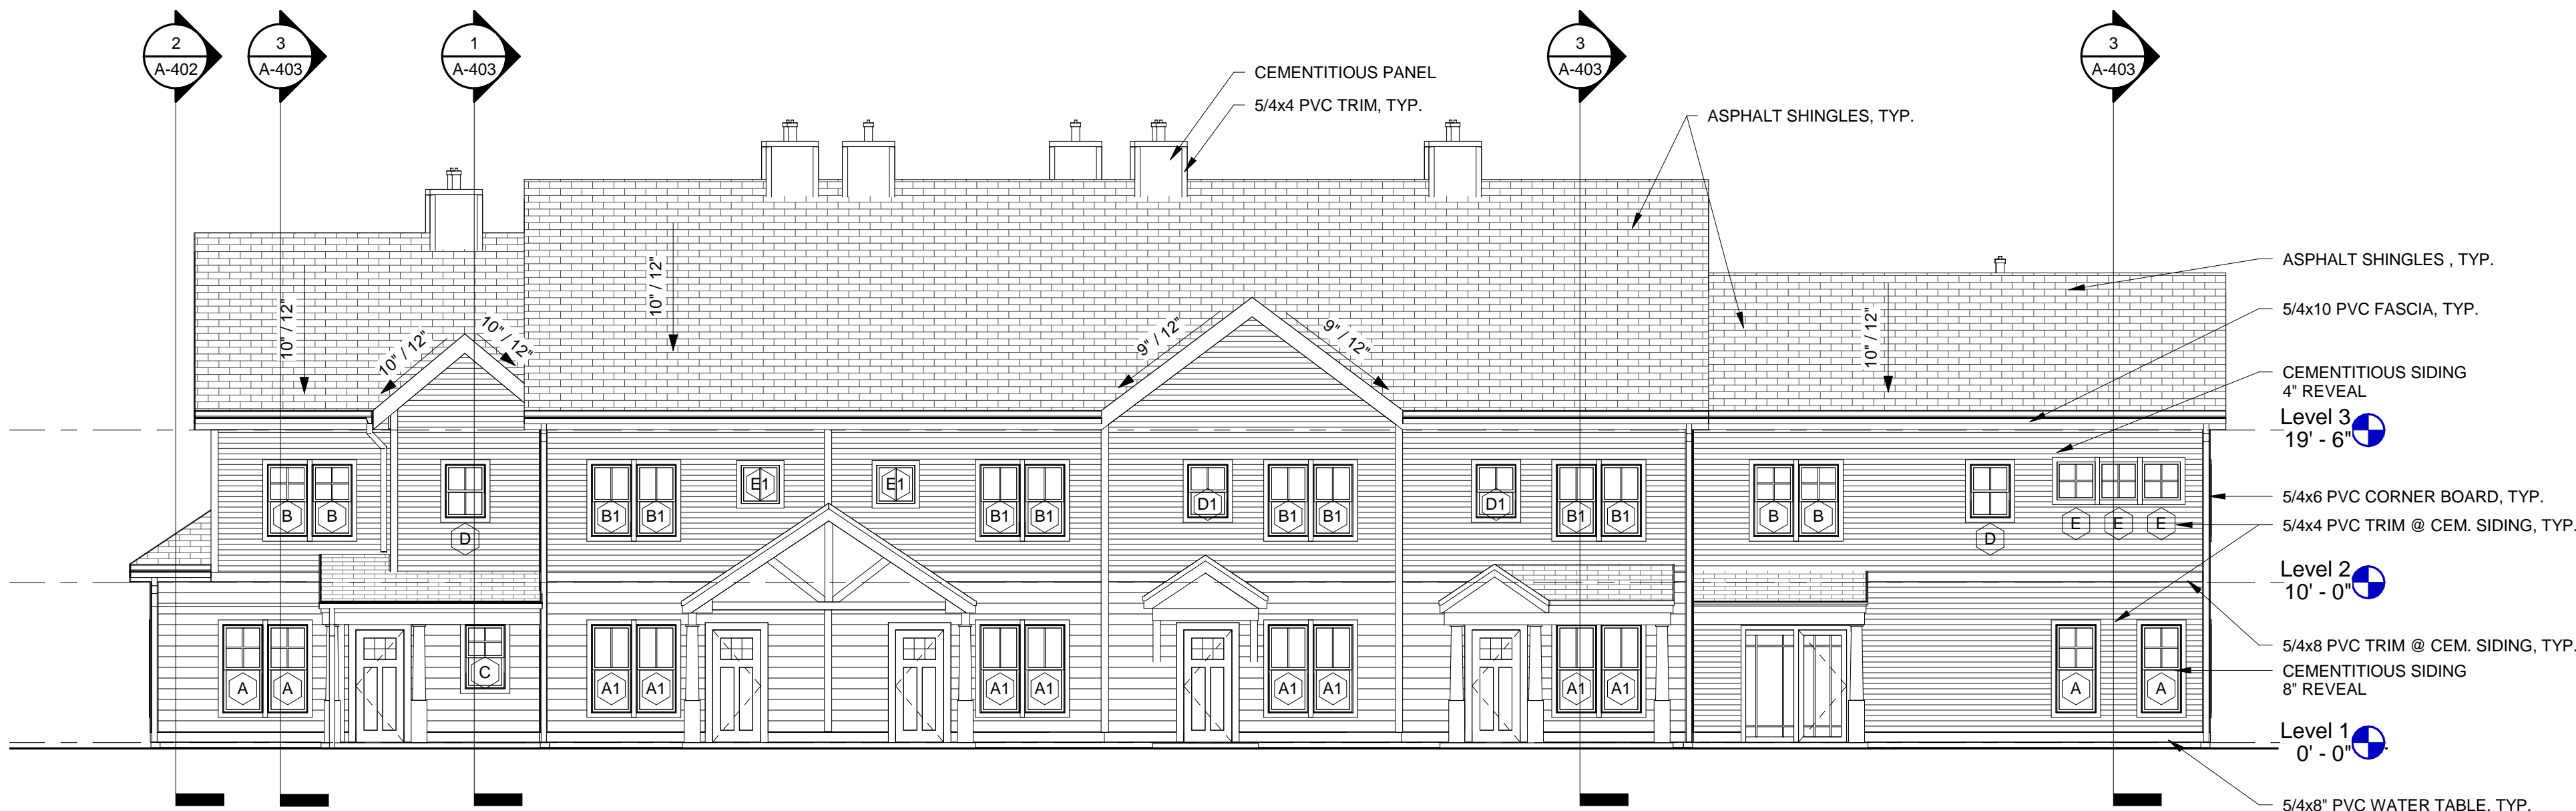

1 BUILDING 4 - SOUTH ELEVATION
1/8" = 1'-0"

Olmsted Green
Homeownership

Construction Drawings -
Progress Set
Mattapan, MA

Lena New Boston, LLC

ARCHITECT


E-ICON
ARCHITECTURE

101 SUMMER ST BOSTON MA 02110

CONSULTANT

STAMP

KEY PLAN

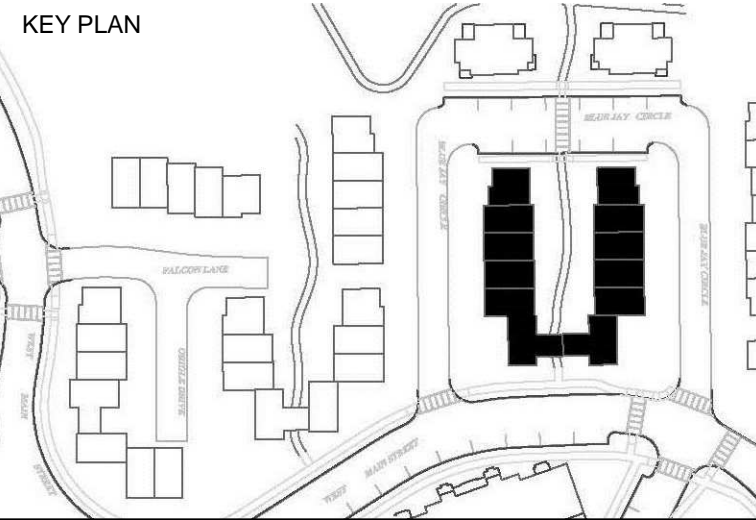


	10/14/2016	PROGRESS SET
	9/16/2016	PROGRESS SET
MARK	DATE	DESCRIPTION
PROJECT NUMBER: 215051		
DRAWN BY: KN		
CHECKED BY: MA		

SHEET TITLE

BUILDING 4
ELEVATIONS


A-202

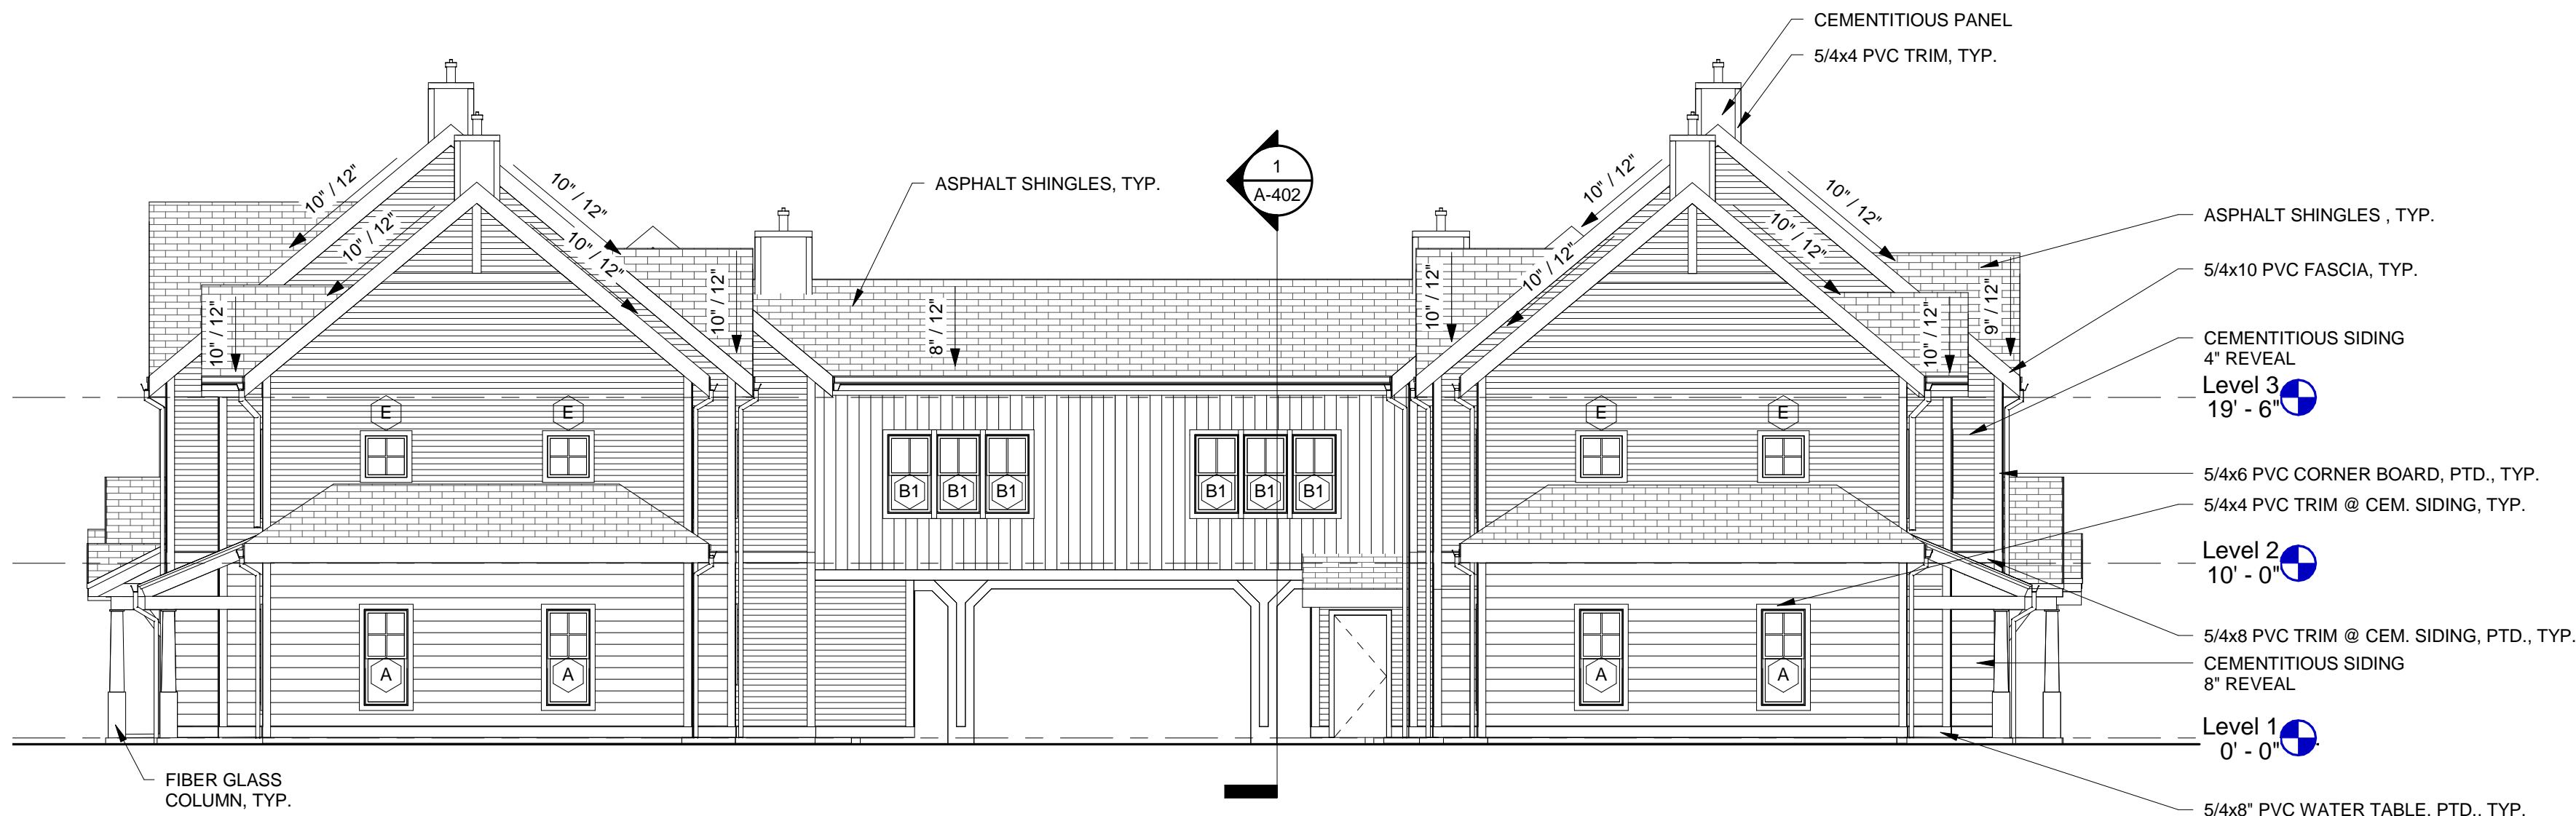

3 BUILDING 4 - WEST ELEVATION
1/8" = 1'-0"



2 BUILDING 4 - NORTH COURTYARD ELEVATION
1/8" = 1'-0"

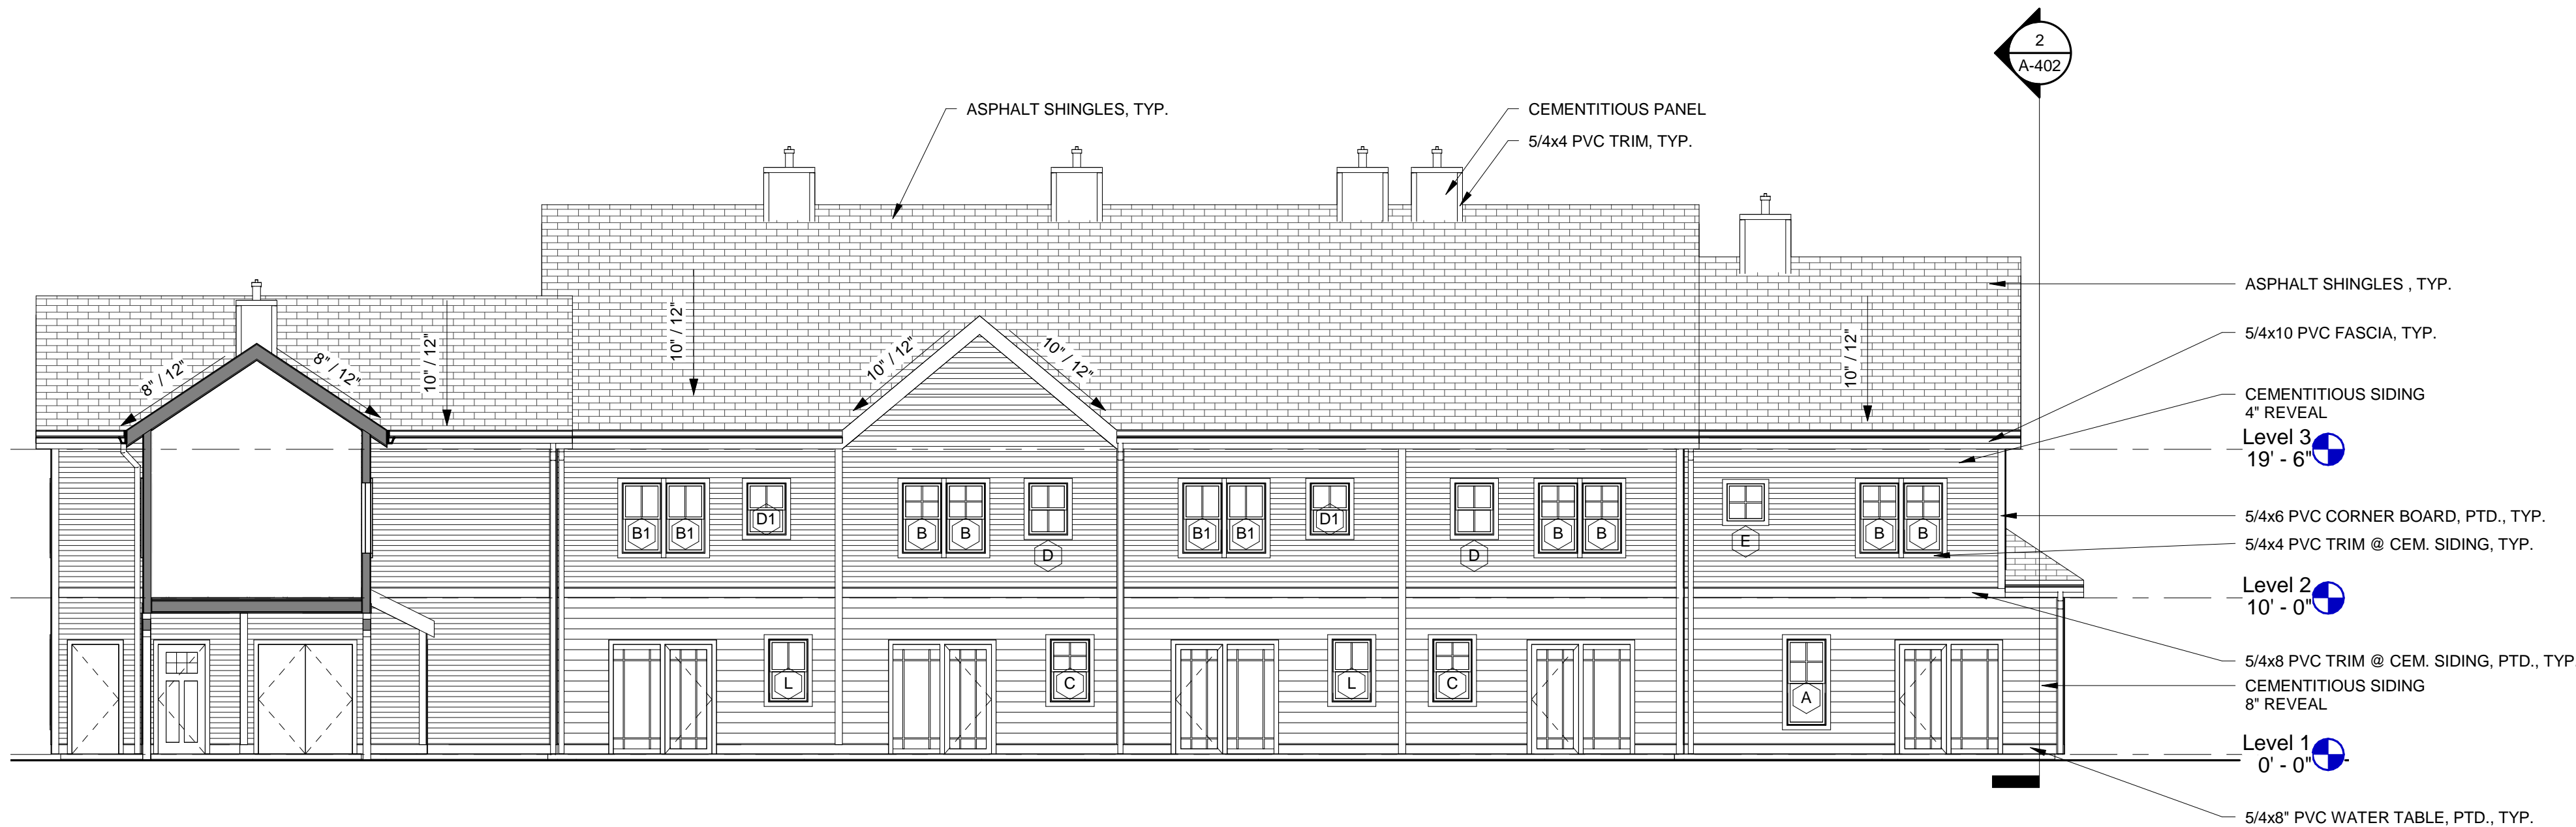

1 BUILDING 4 - SOUTH COURTYARD ELEVATION
1/8" = 1'-0"

Olmsted Green Homeownership

Construction Drawings - Progress Set
Mattapan, MA

Lena New Boston, LLC

ARCHITECT


E-ICON
ARCHITECTURE

101 SUMMER ST BOSTON MA 02110

CONSULTANT

STAMP

KEY PLAN

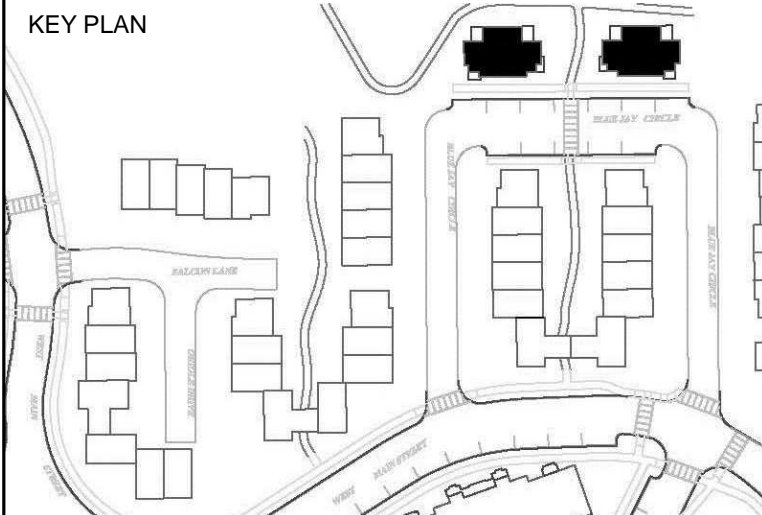


MARK	9/16/2016	PROGRESS SET
	DATE	DESCRIPTION
PROJECT NUMBER: 215051		
DRAWN BY: KN		
CHECKED BY: MA		


SHEET TITLE

BUILDING 5 & 6 ELEVATIONS


A-203

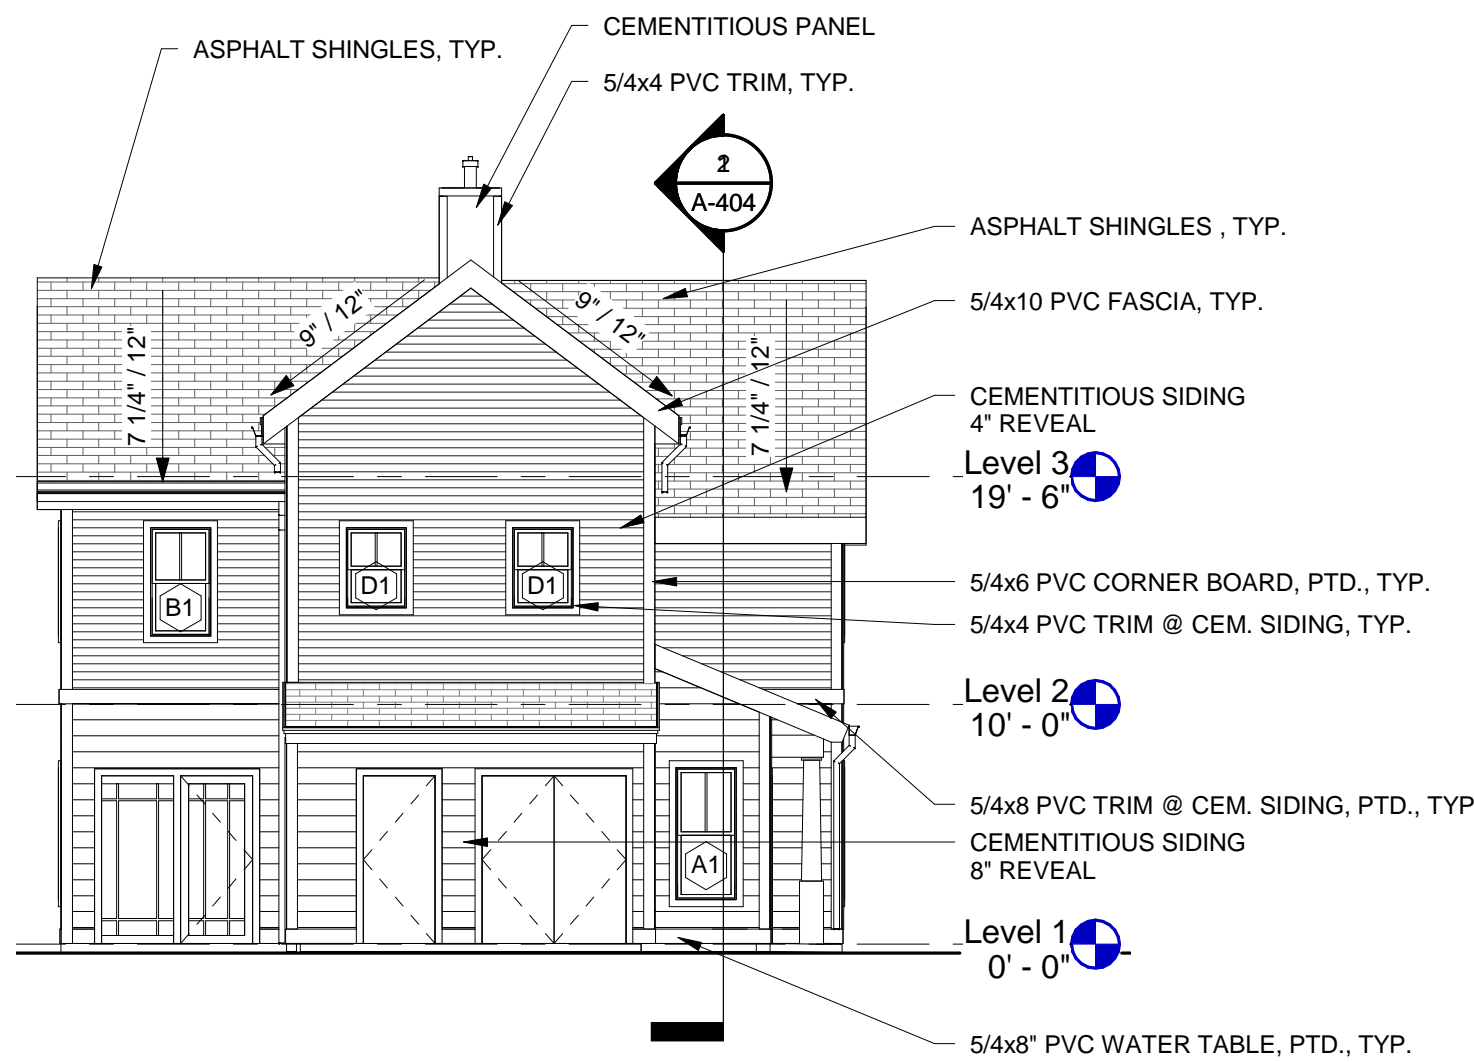


4 BUILDING 5/6 - SOUTH ELEVATION
1/8" = 1'-0"

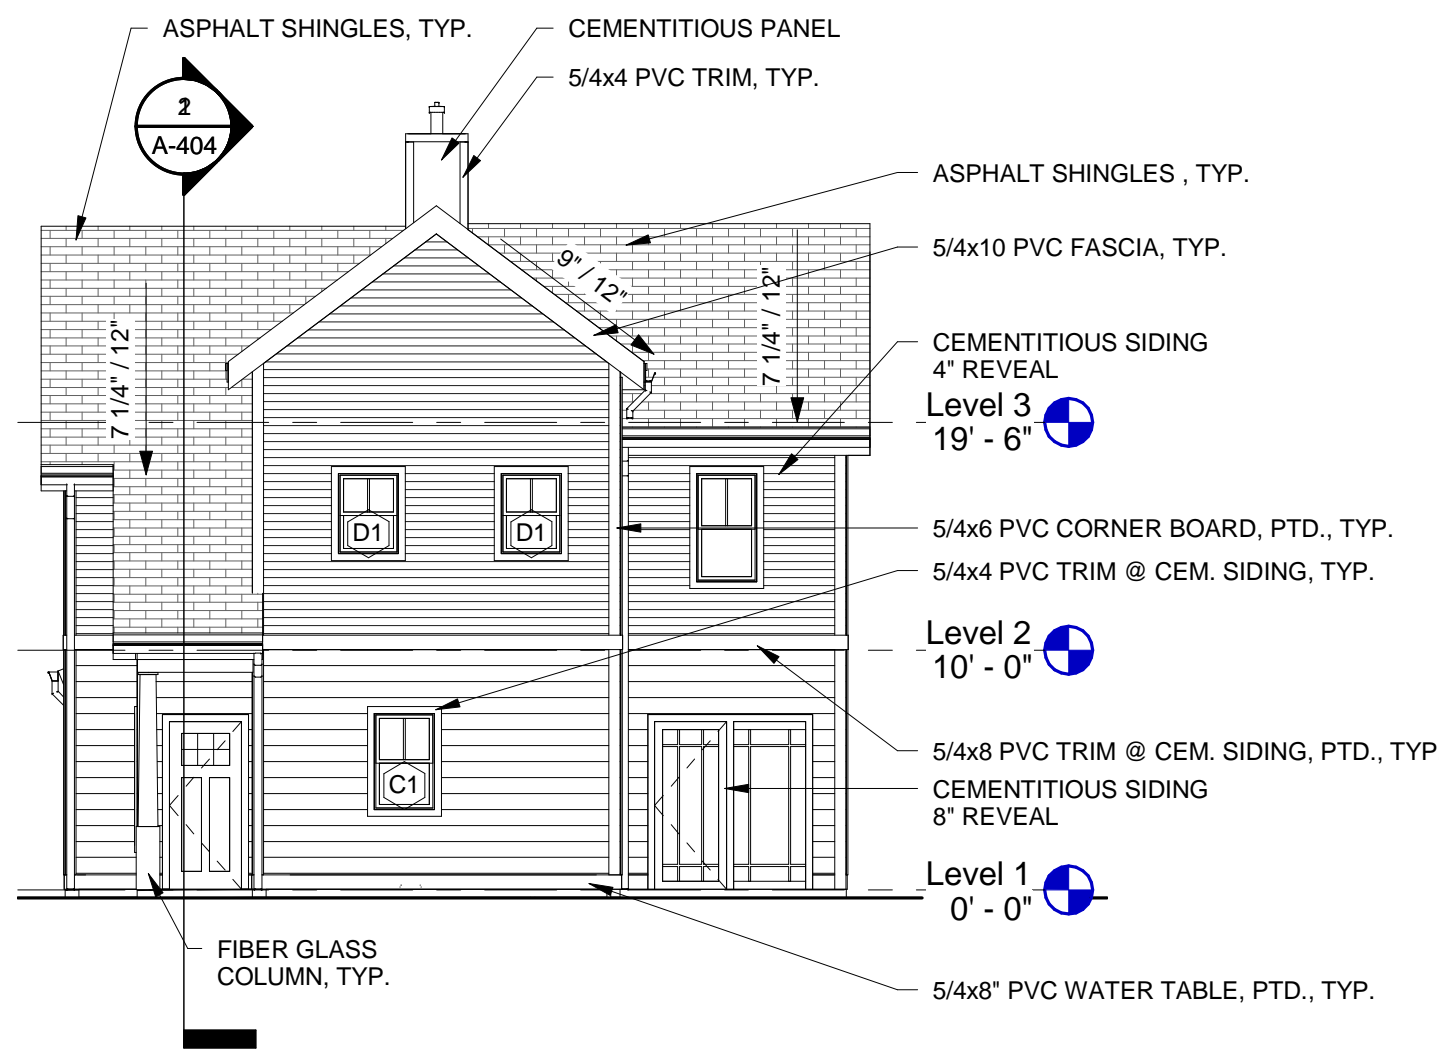

2 BUILDING 5/6 - NORTH ELEVATION
1/8" = 1'-0"

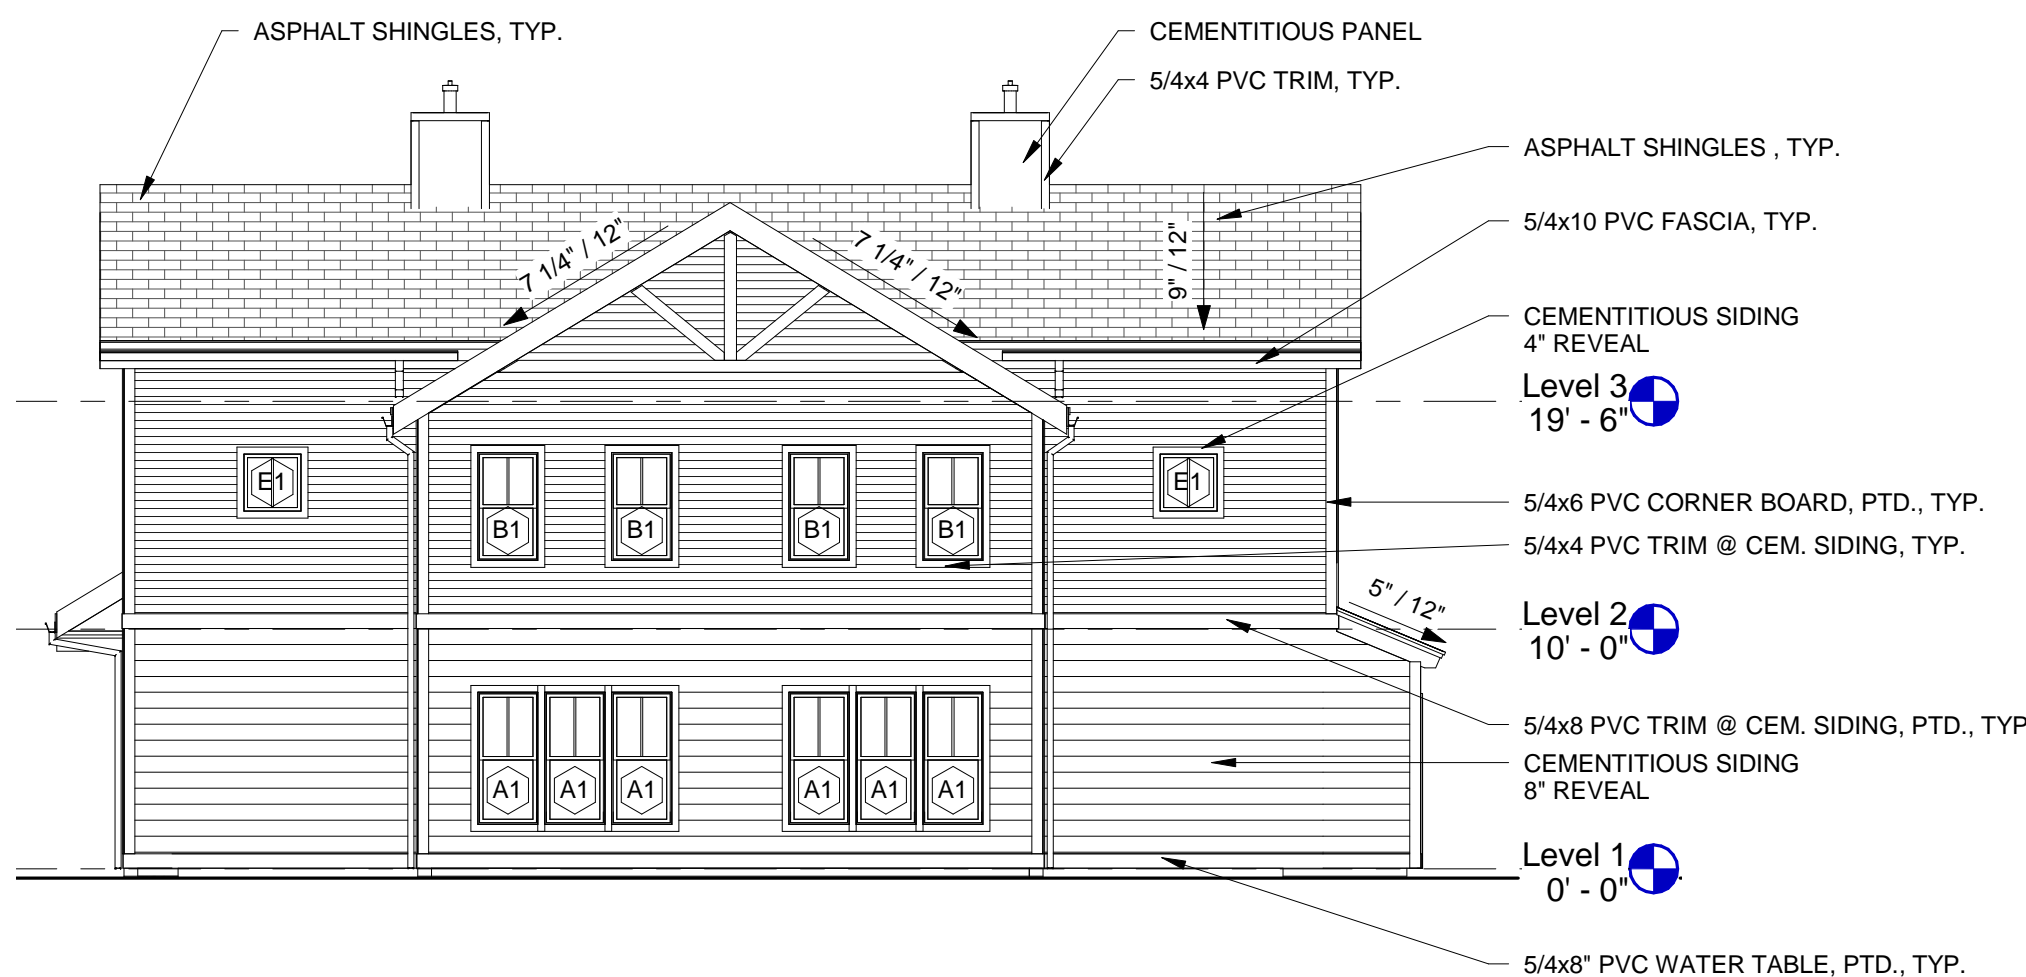

3 BUILDING 5/6 - WEST ELEVATION
1/8" = 1'-0"

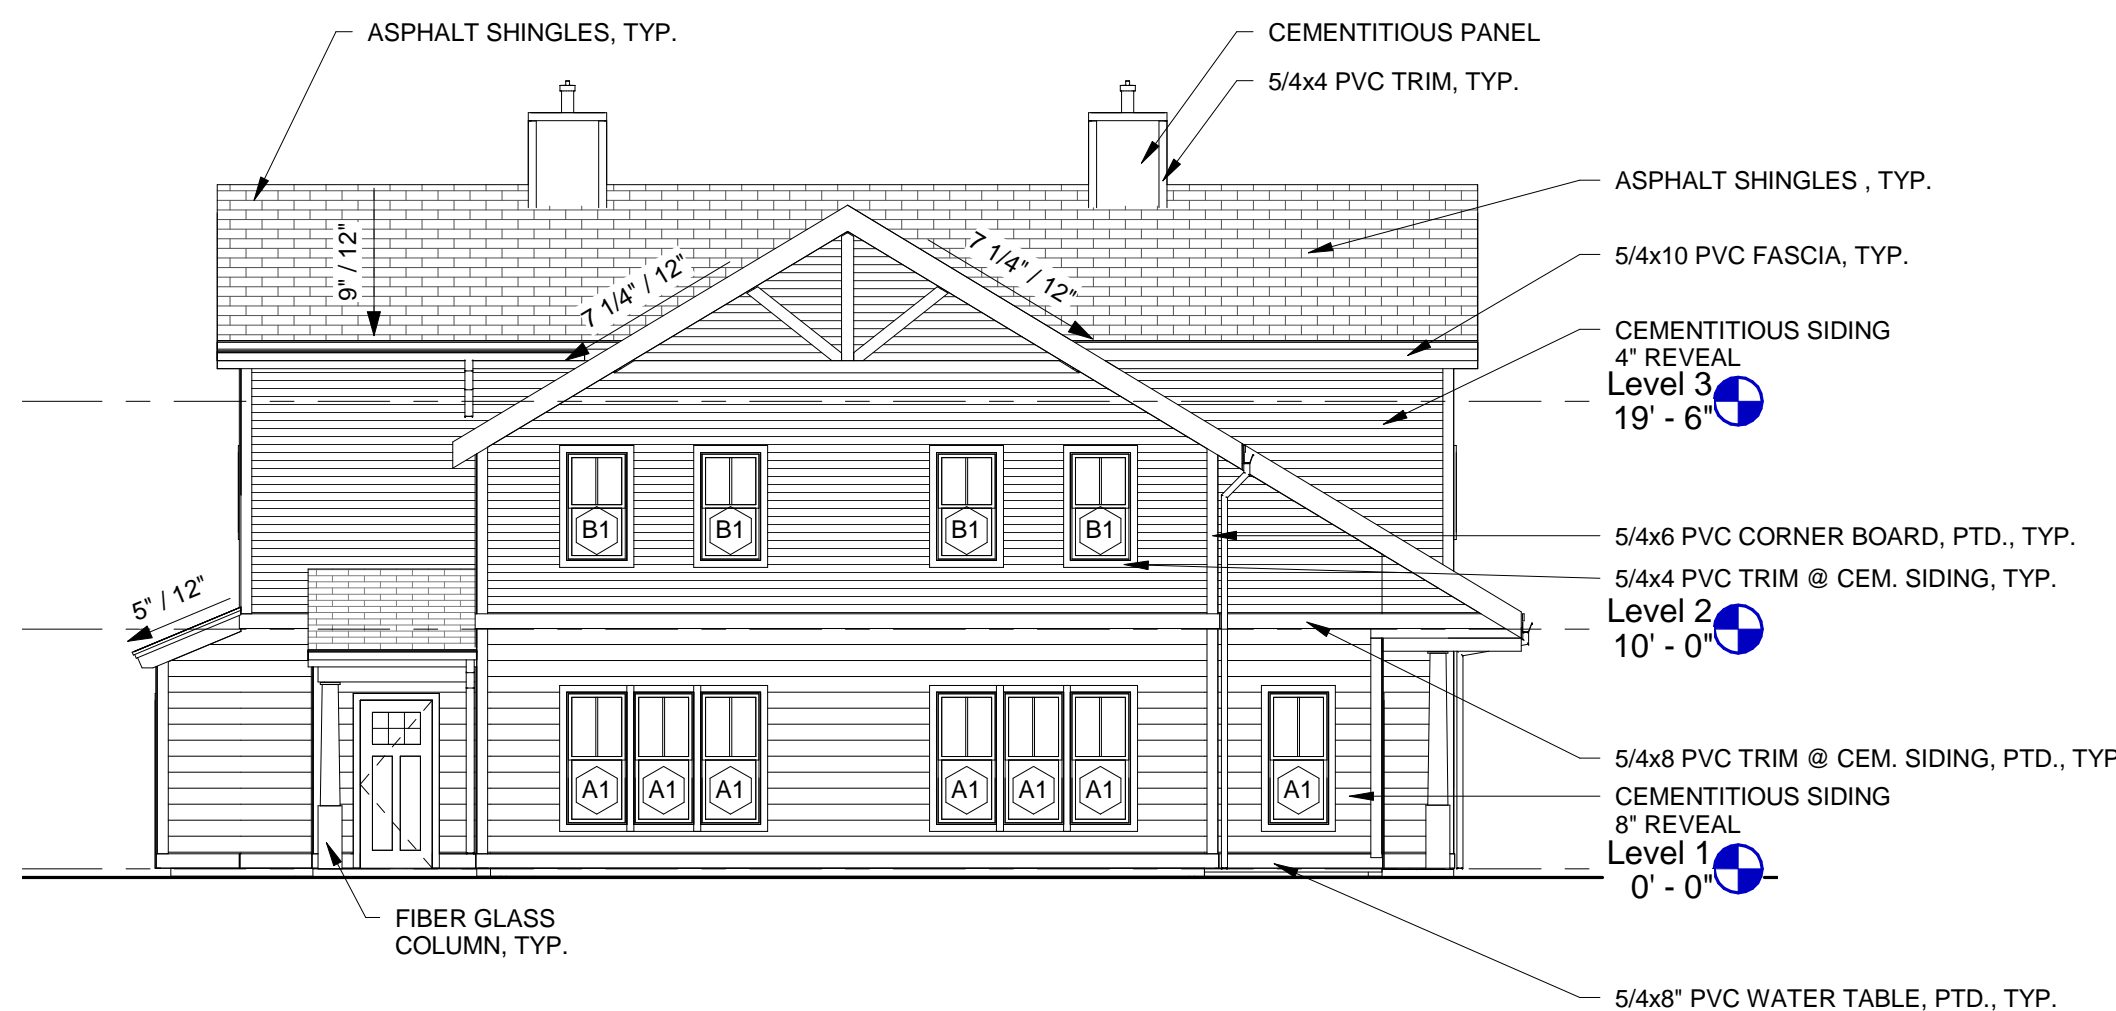

1 BUILDING 5/6 - EAST ELEVATION
1/8" = 1'-0"

Olmsted Green
Homeownership

Construction Drawings -
Progress Set
Mattapan, MA

Lena New Boston, LLC

ARCHITECT


E-ICON
ARCHITECTURE

101 SUMMER ST BOSTON MA 02110

CONSULTANT

STAMP

KEY PLAN

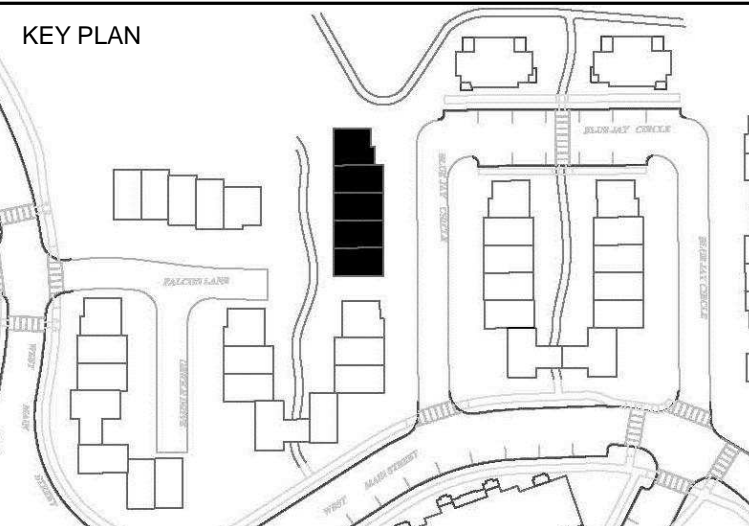


	10/14/2016	PROGRESS SET
	9/16/2016	PROGRESS SET
MARK	DATE	DESCRIPTION
PROJECT NUMBER: 215051		
DRAWN BY: KN		
CHECKED BY: MA		


SHEET TITLE

BUILDING 7
ELEVATIONS


A-204

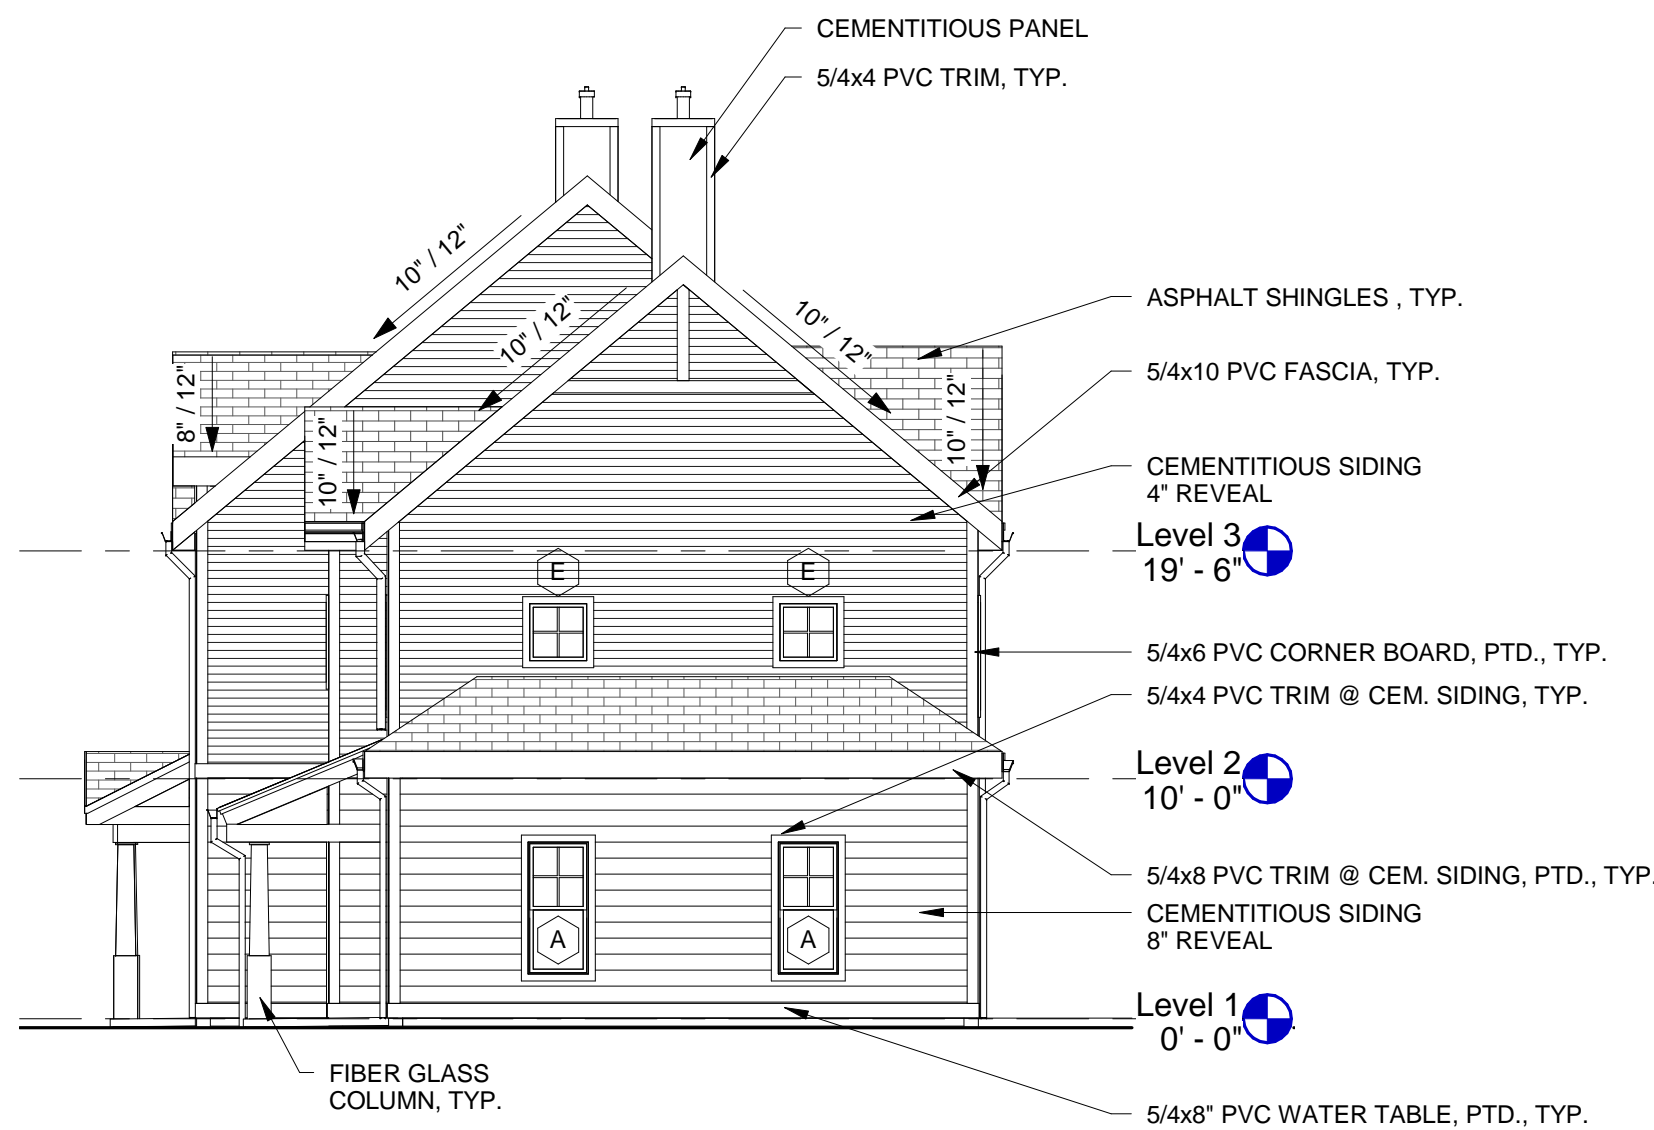

4 BUILDING 7 - WEST ELEVATION
1/8" = 1'-0"

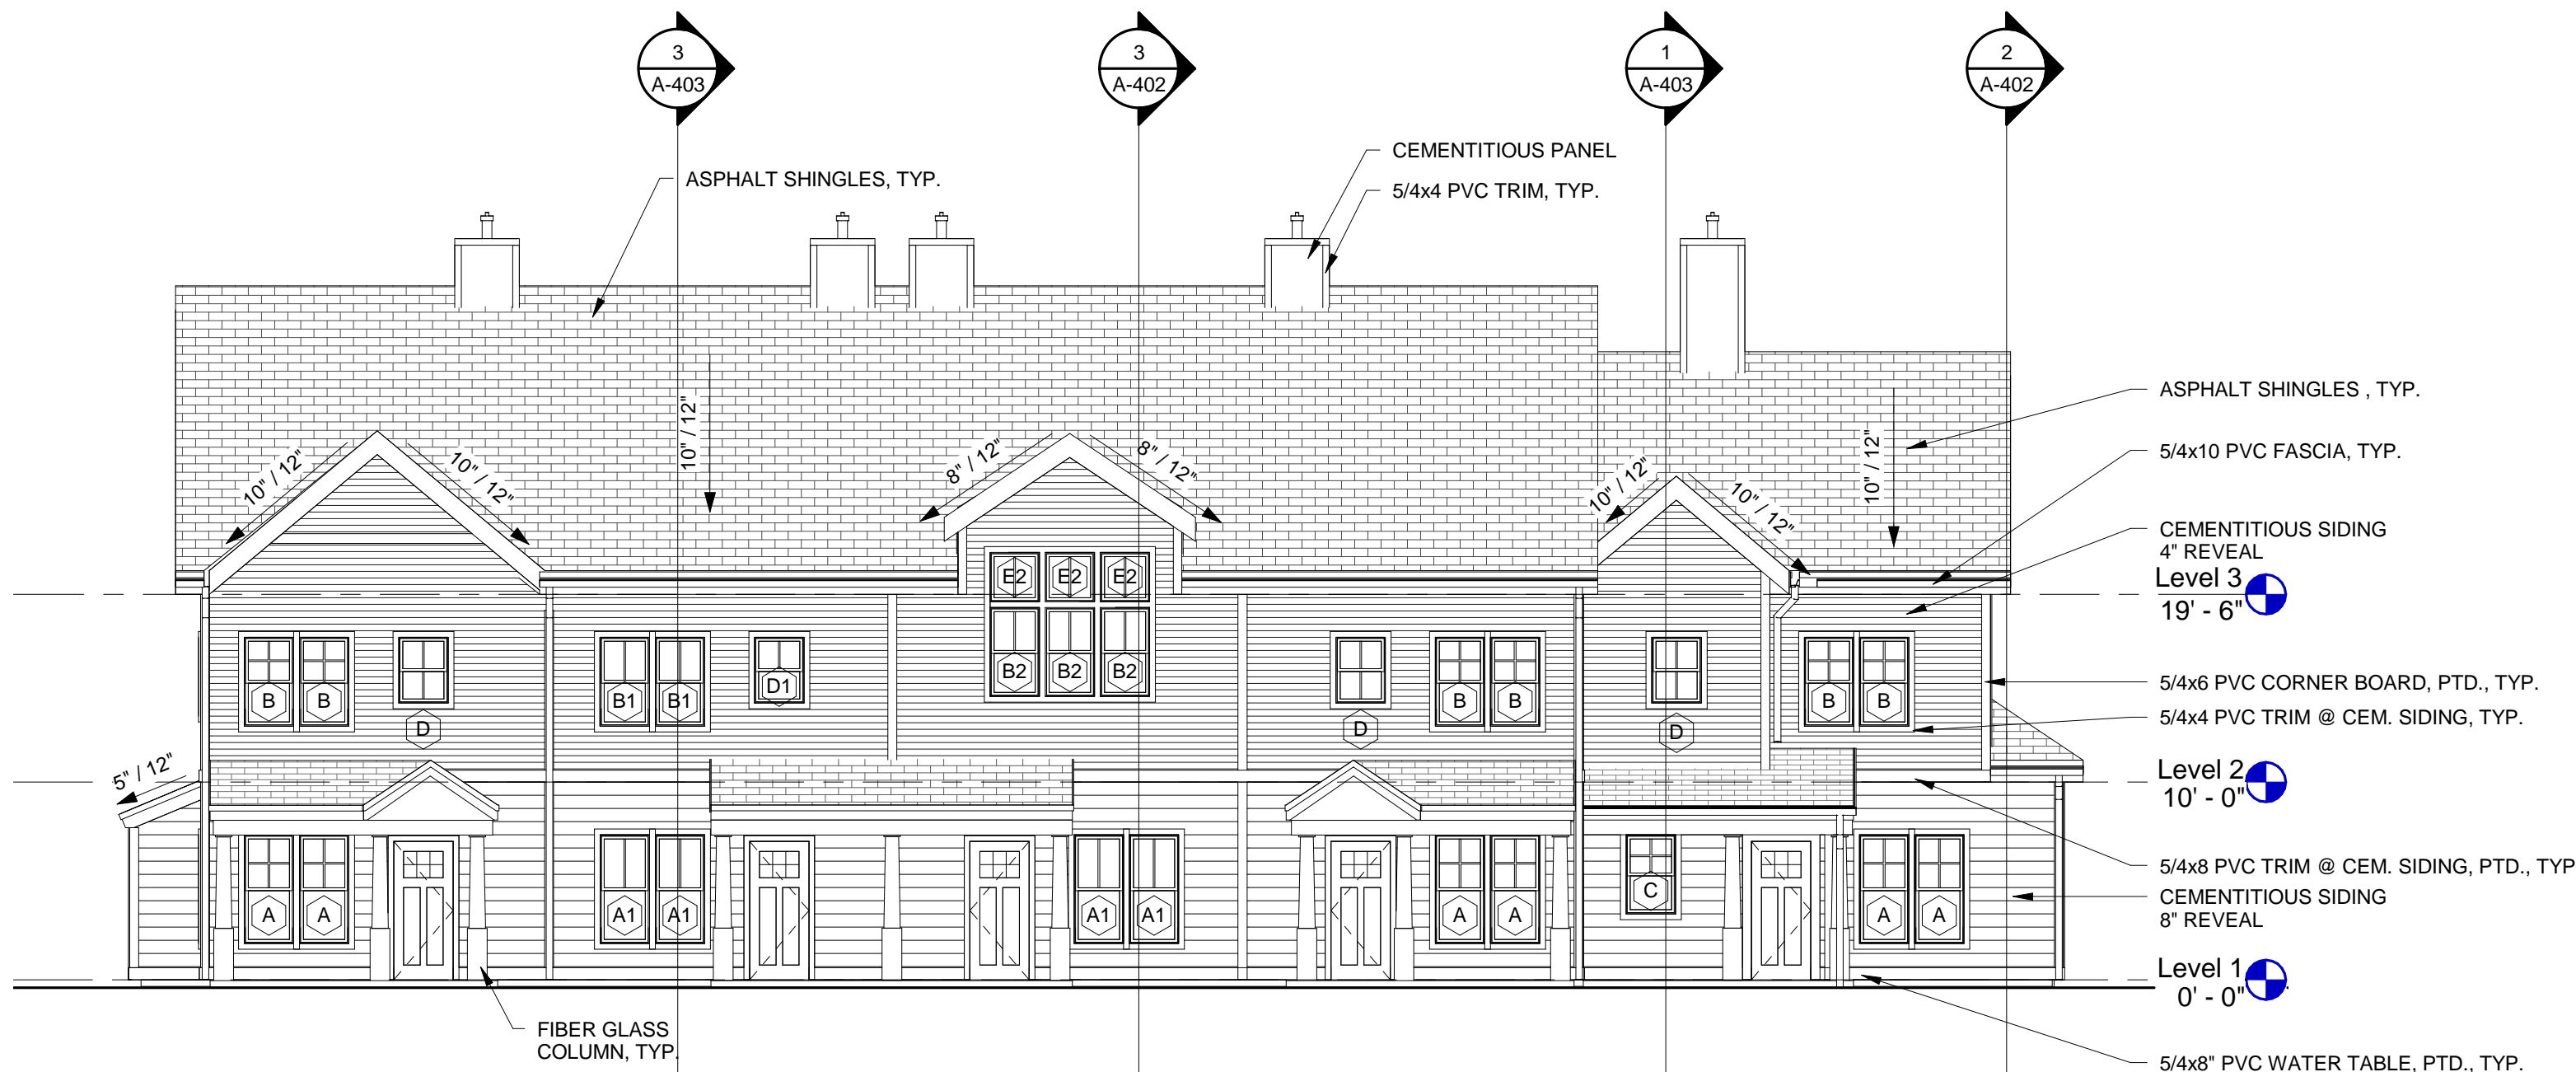

3 BUILDING 7 - NORTH ELEVATION
1/8" = 1'-0"

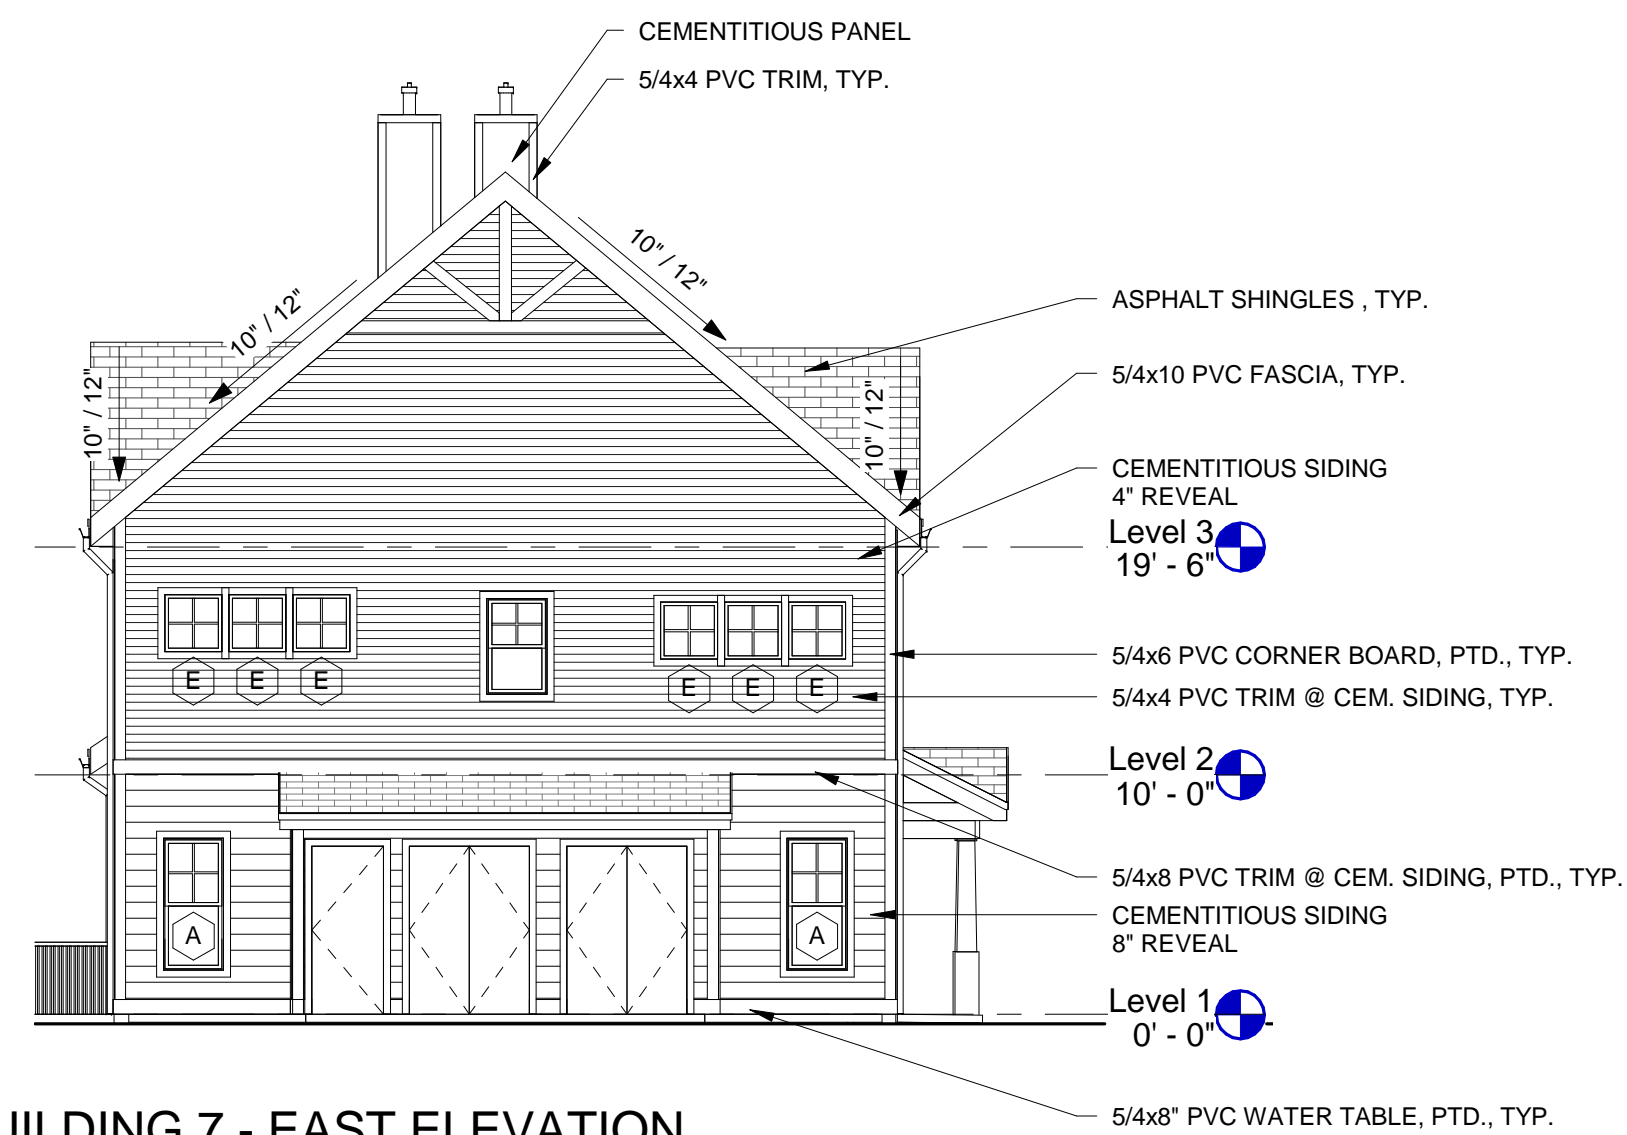

2 BUILDING 7 - EAST ELEVATION
1/8" = 1'-0"



1 BUILDING 7 - SOUTH ELEVATION
1/8" = 1'-0"

Olmsted Green
Homeownership


Construction Drawings -
Progress Set
Mattapan, MA

Lena New Boston, LLC

ARCHITECT
E-ICON
ARCHITECTURE
101 SUMMER ST BOSTON MA 02110

CONSULTANT

STAMP

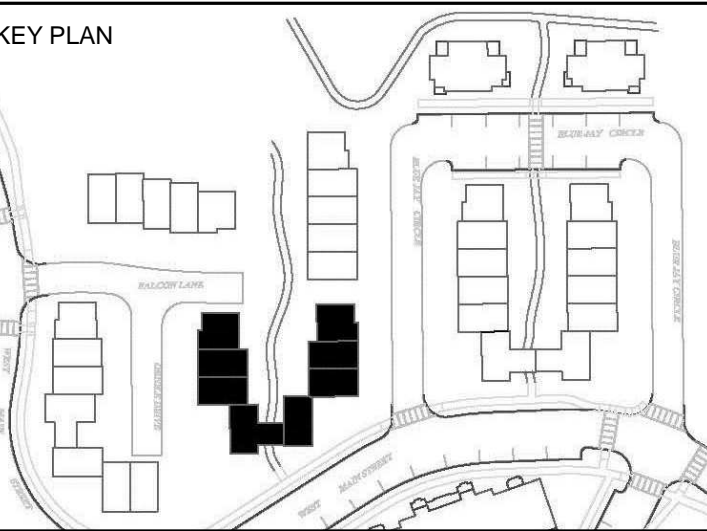


	10/14/2016	PROGRESS SET
	9/16/2016	PROGRESS SET
MARK	DATE	DESCRIPTION
PROJECT NUMBER: 215051		
DRAWN BY: KN		
CHECKED BY: MA		


SHEET TITLE

**BUILDING 8
ELEVATIONS**

A-205

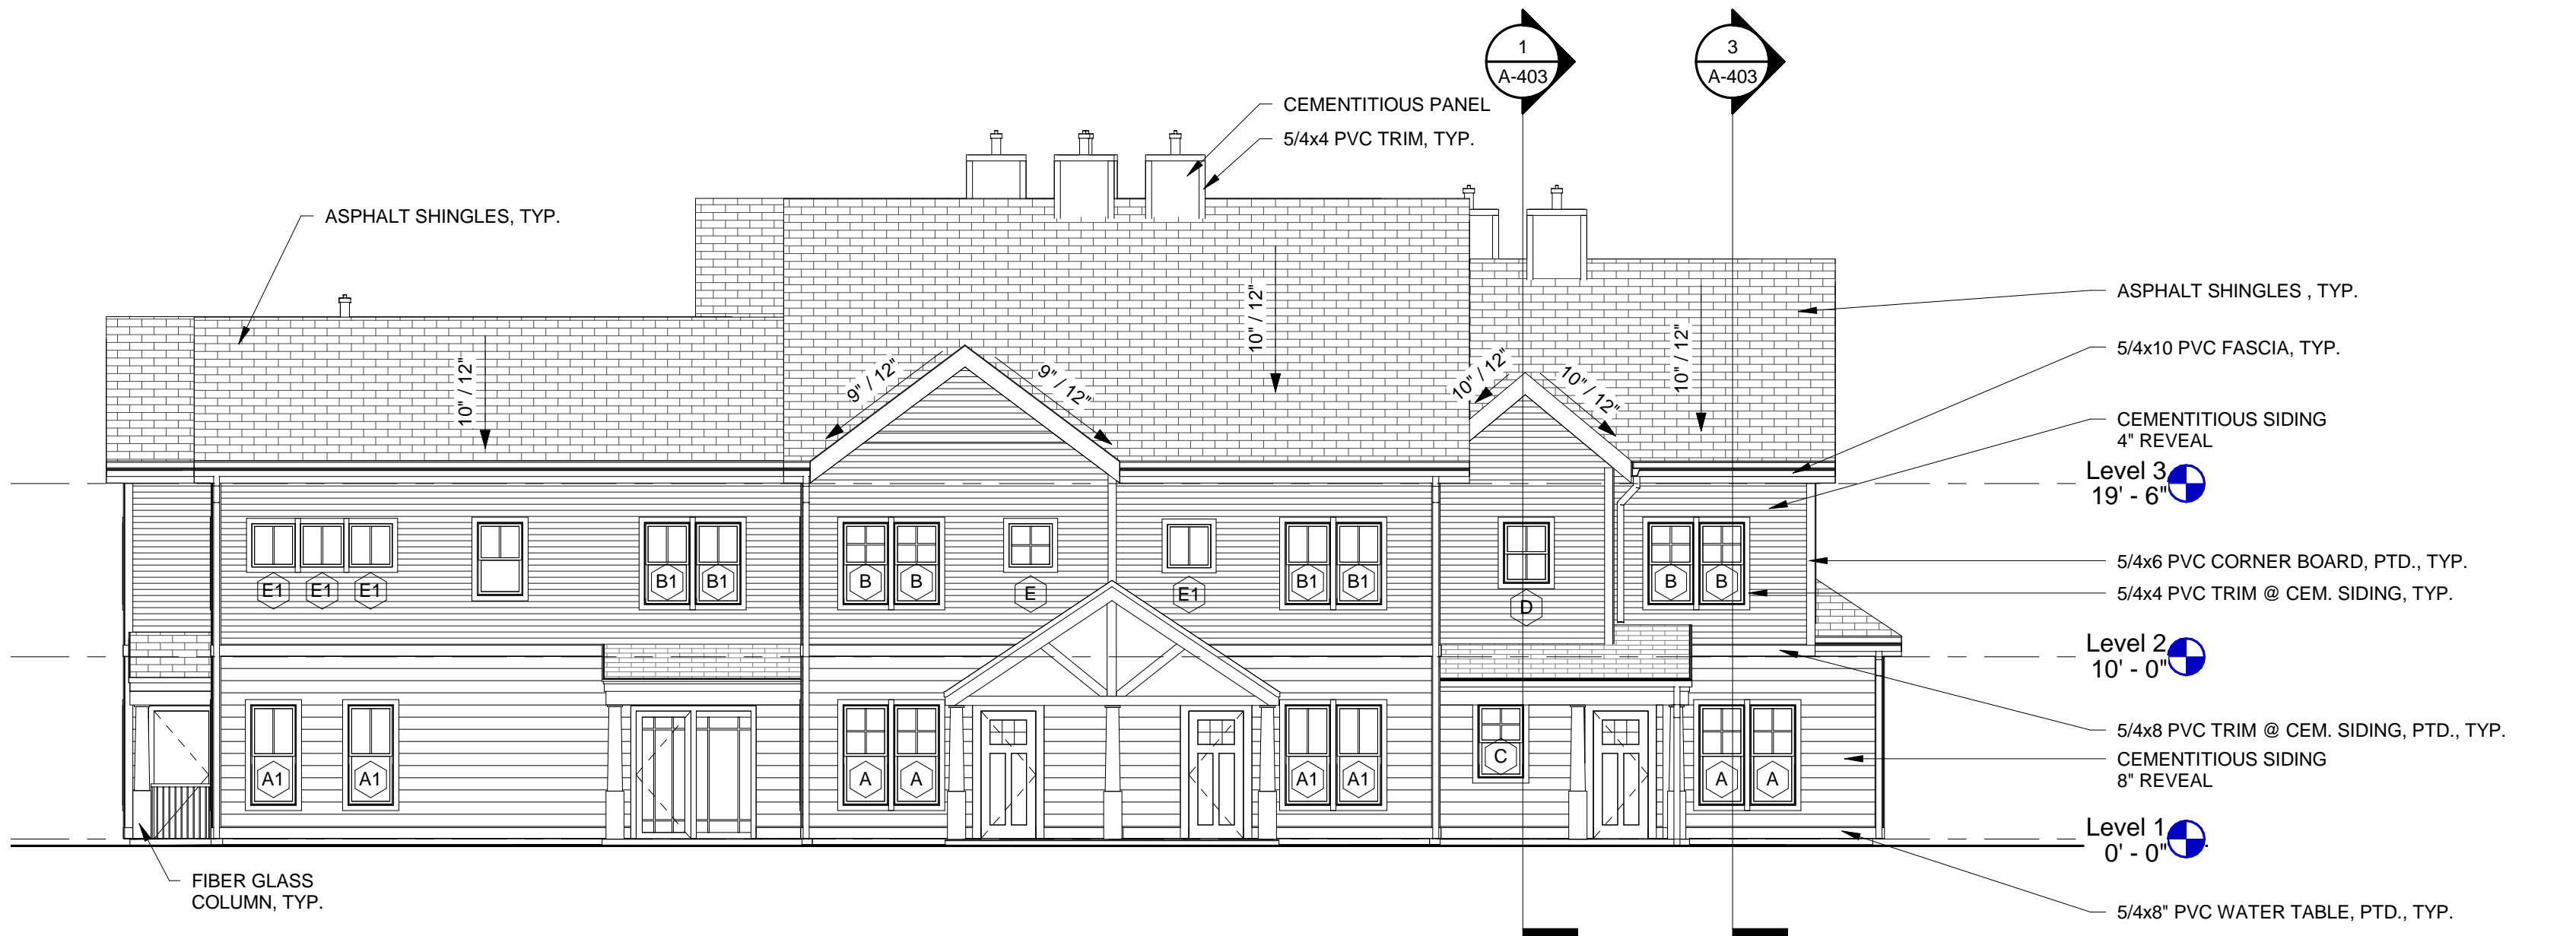

3 BUILDING 8 - NORTH ELEVATION
1/8" = 1'-0"

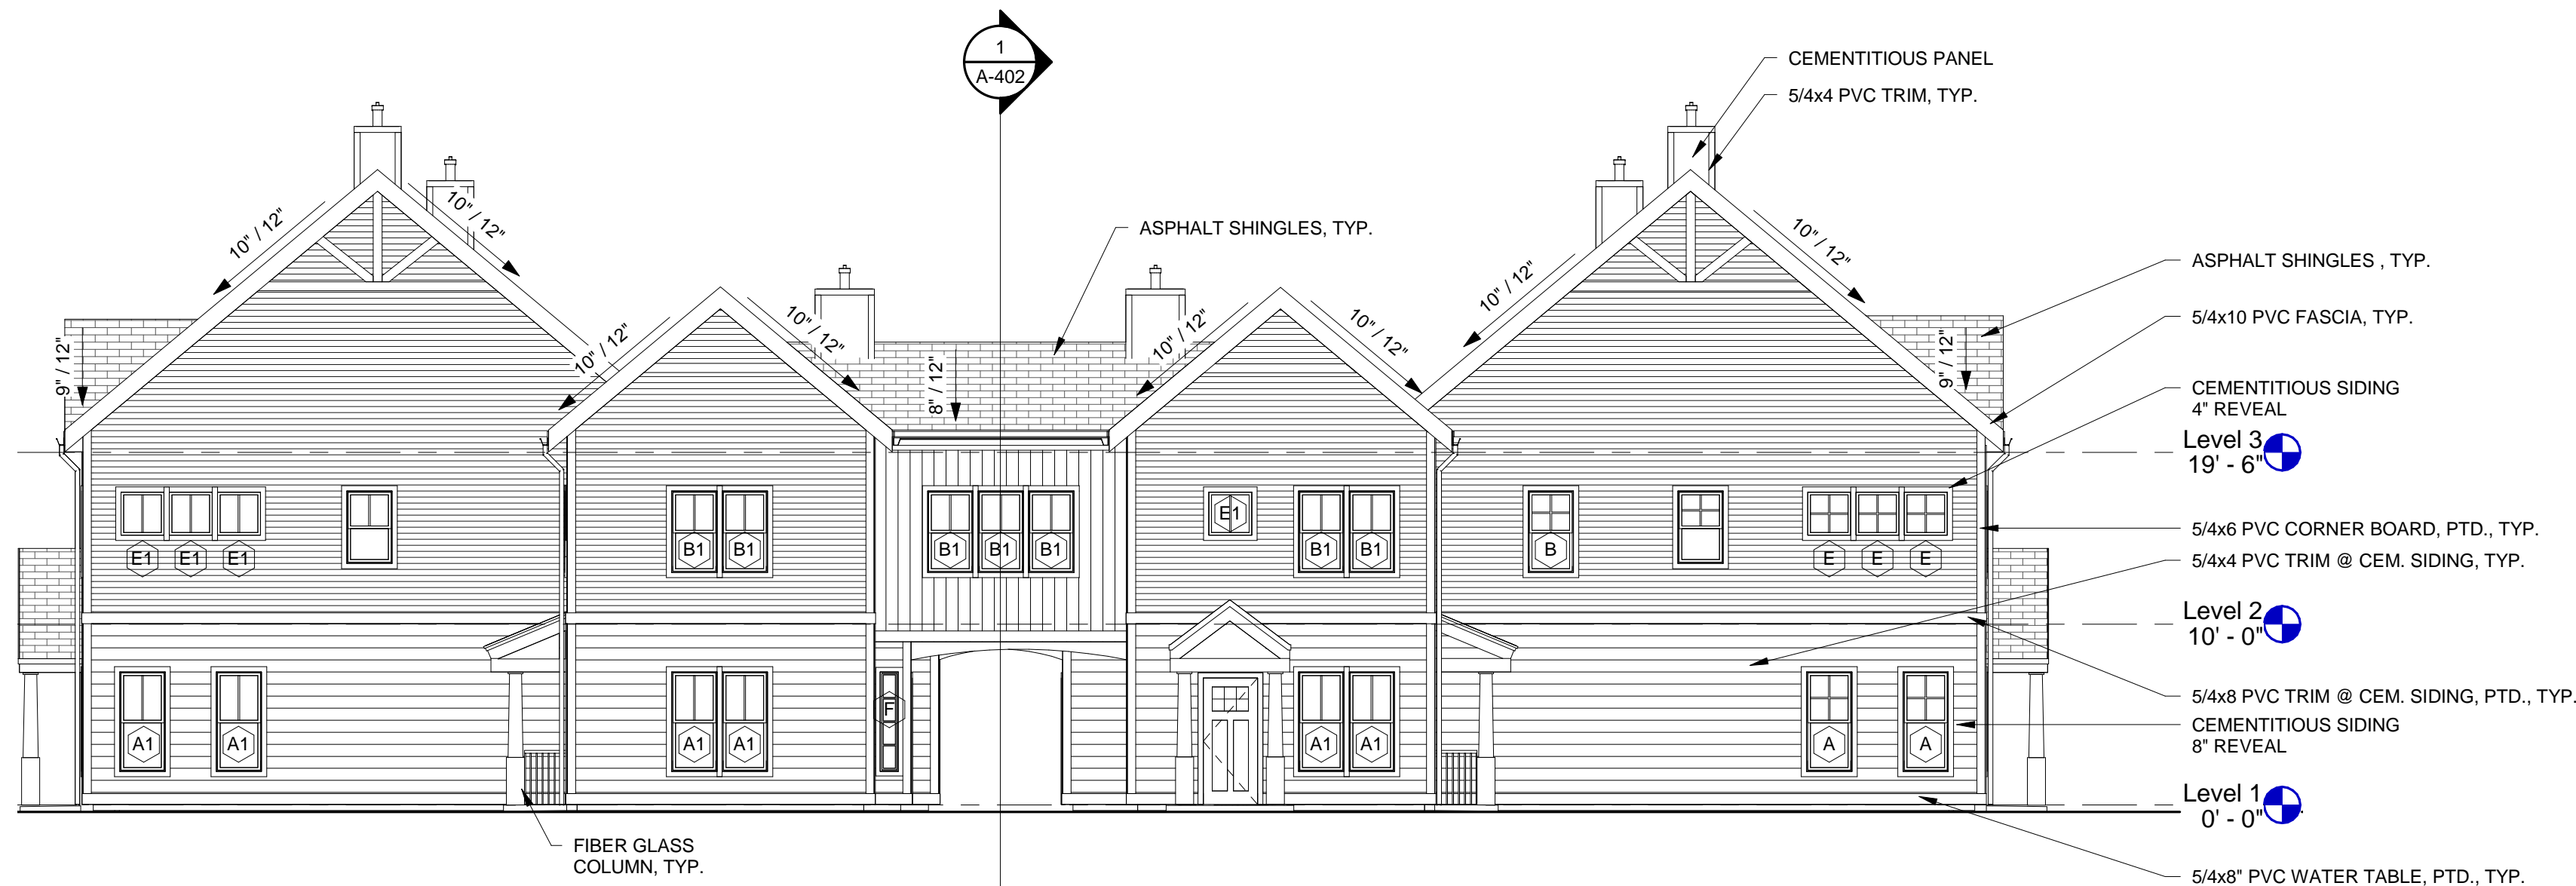

2 BUILDING 8 - EAST ELEVATION
1/8" = 1'-0"



1 BUILDING 8 - SOUTH ELEVATION
1/8" = 1'-0"

Olmsted Green
Homeownership


Construction Drawings -
Progress Set
Mattapan, MA

Lena New Boston, LLC

ARCHITECT
E-ICON
ARCHITECTURE
101 SUMMER ST BOSTON MA 02110

CONSULTANT

STAMP

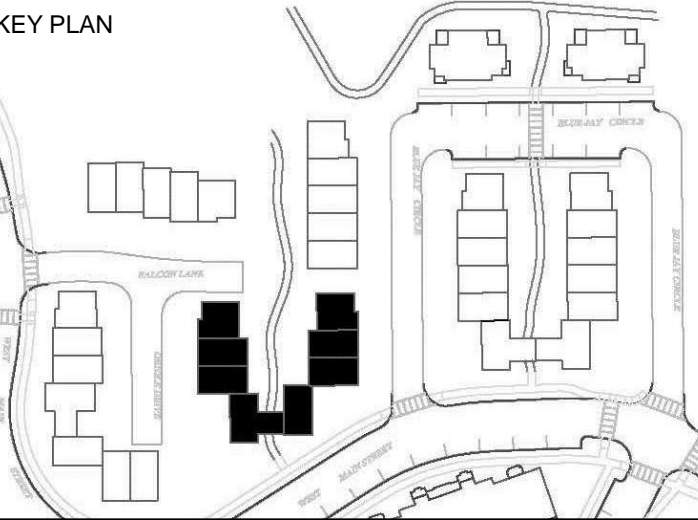


	10/14/2016	PROGRESS SET
	9/16/2016	PROGRESS SET
MARK	DATE	DESCRIPTION
PROJECT NUMBER: 215051		
DRAWN BY: KN		
CHECKED BY: MA		


SHEET TITLE

BUILDING 8
ELEVATIONS


A-206

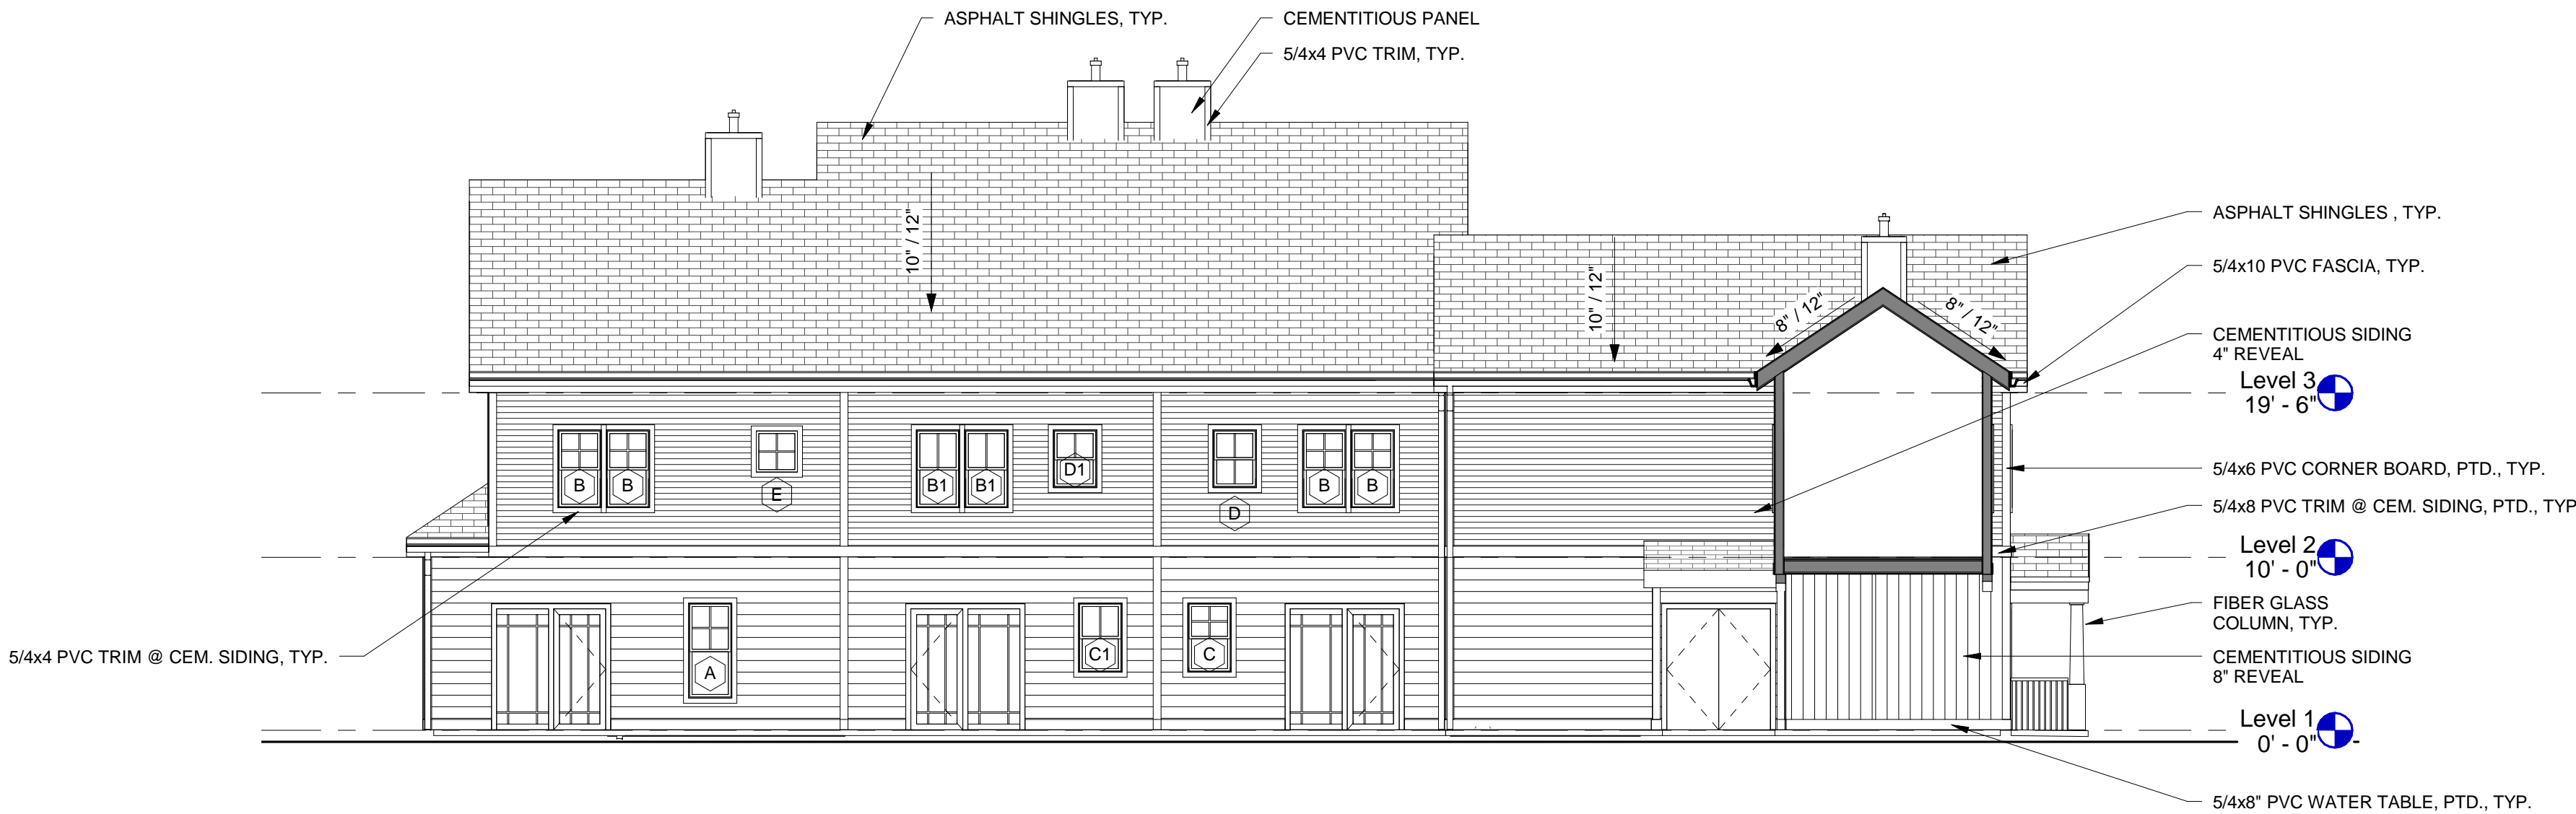

3 BUILDING 8 - NORTH COURTYARD ELEVATION
1/8" = 1'-0"

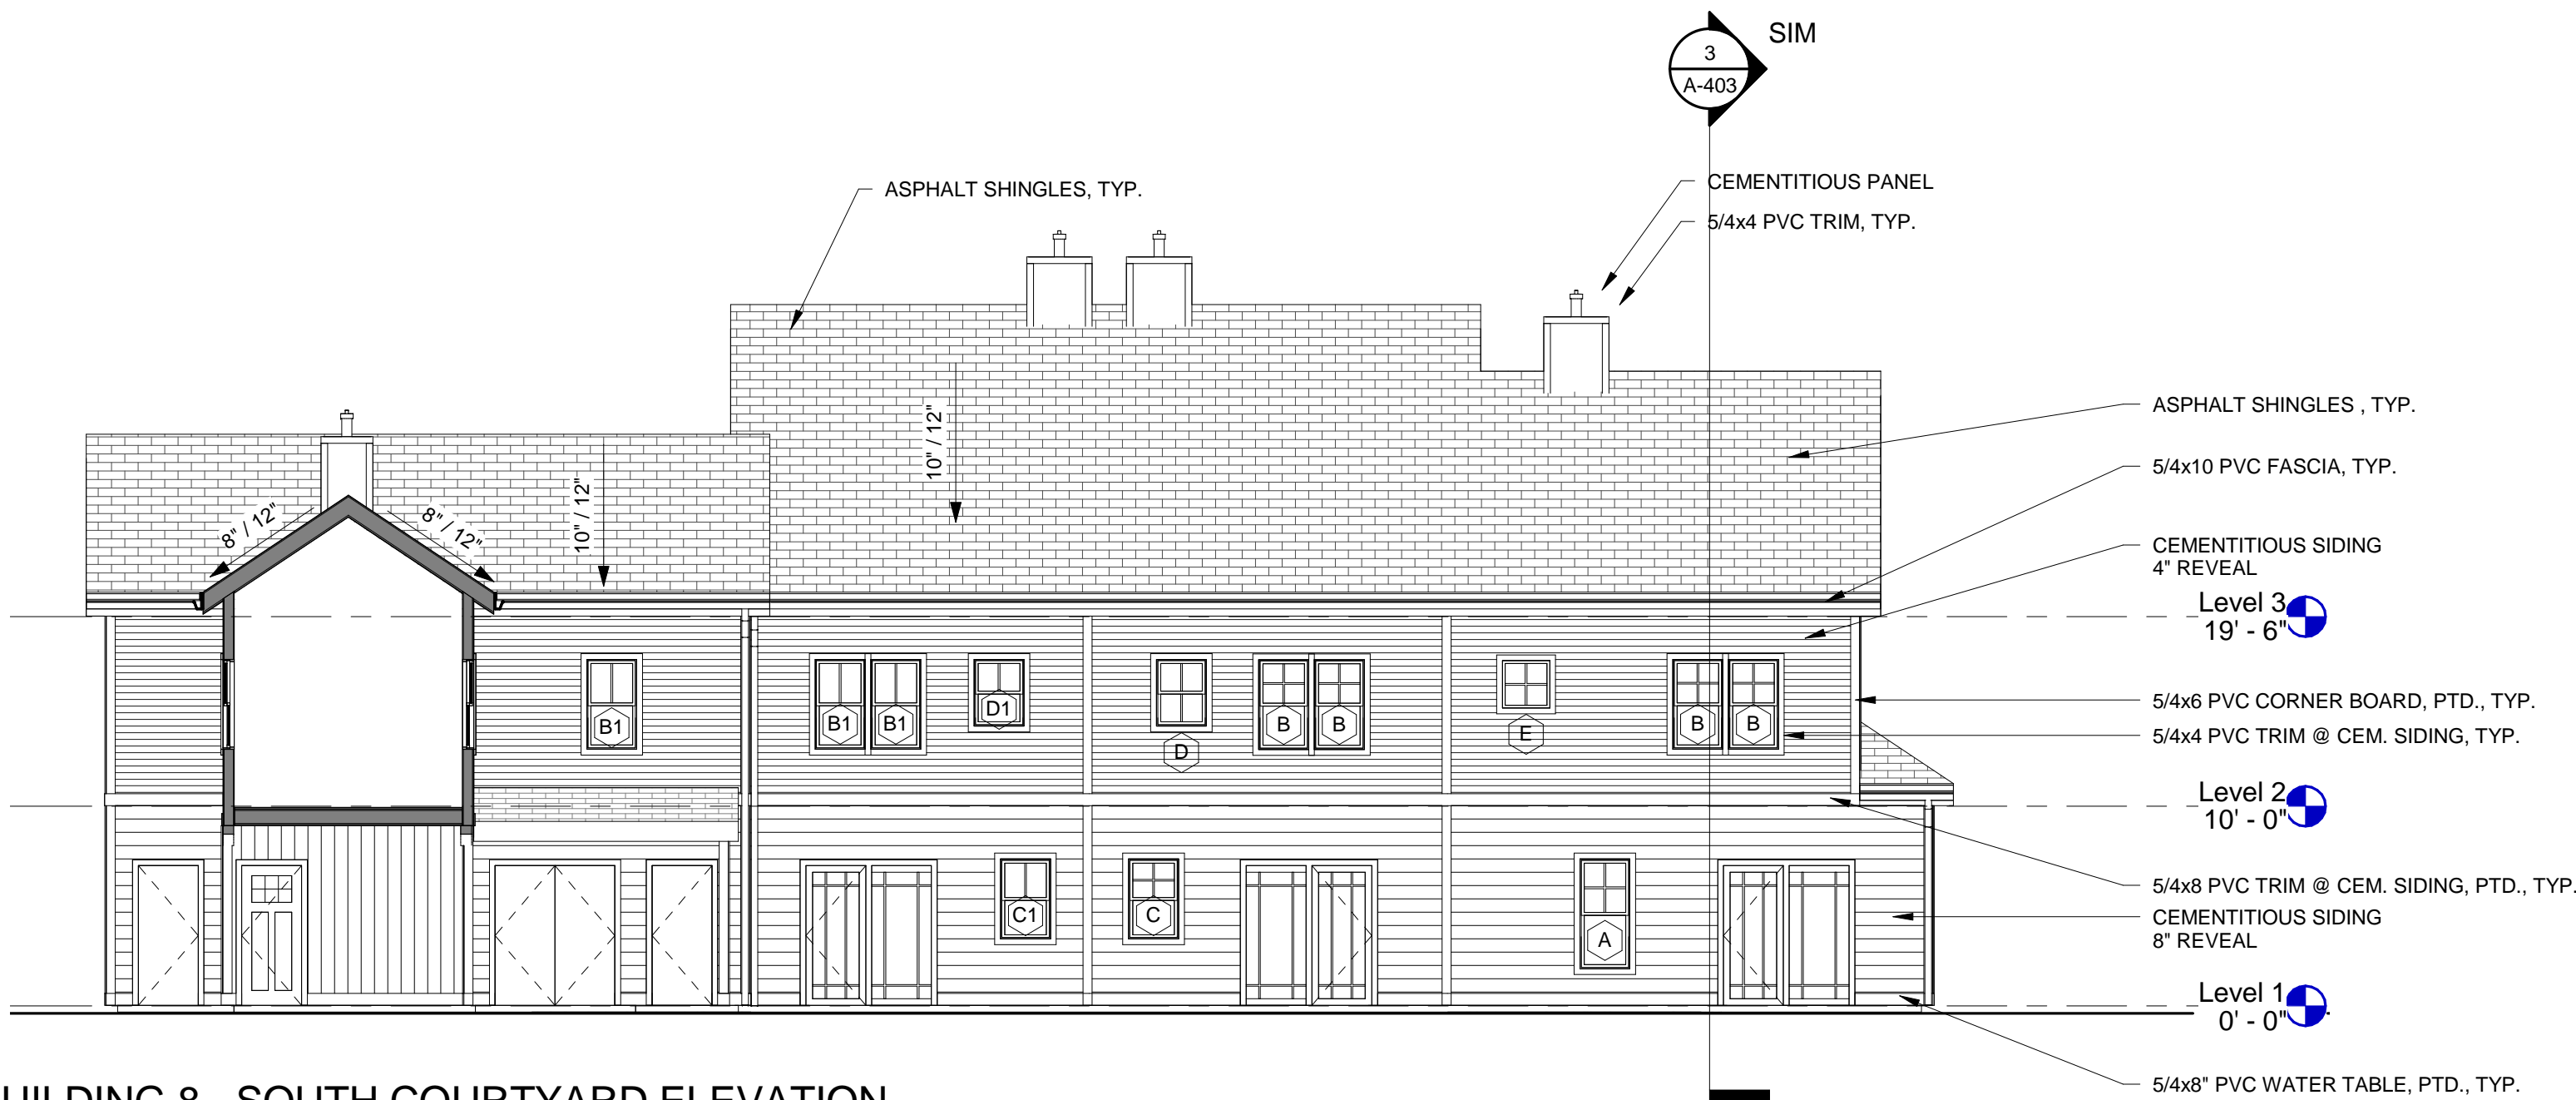

2 BUILDING 8 - SOUTH COURTYARD ELEVATION
1/8" = 1'-0"

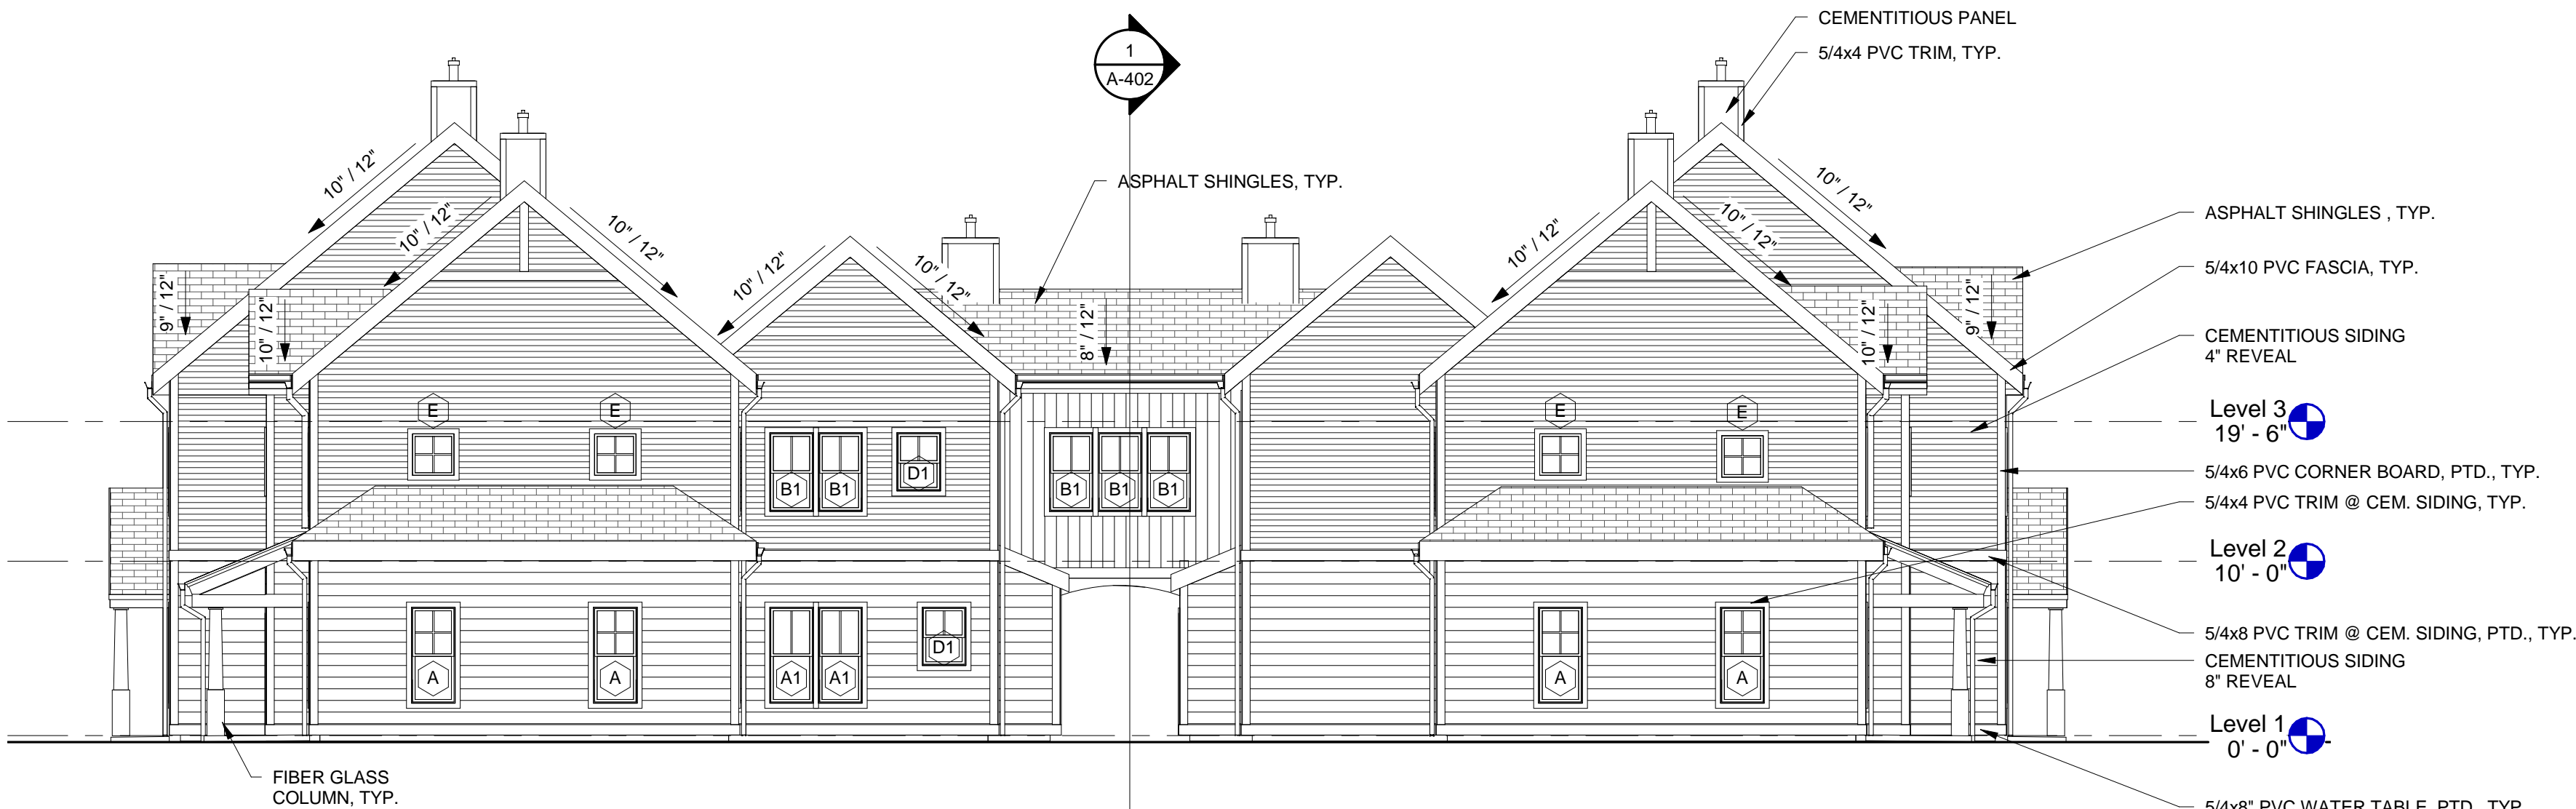

1 BUILDING 8 - WEST ELEVATION
1/8" = 1'-0"

Olmsted Green
Homeownership

Construction Drawings -
Progress Set
Mattapan, MA

Lena New Boston, LLC

ARCHITECT


E-ICON
ARCHITECTURE

101 SUMMER ST BOSTON MA 02110

CONSULTANT

STAMP

KEY PLAN

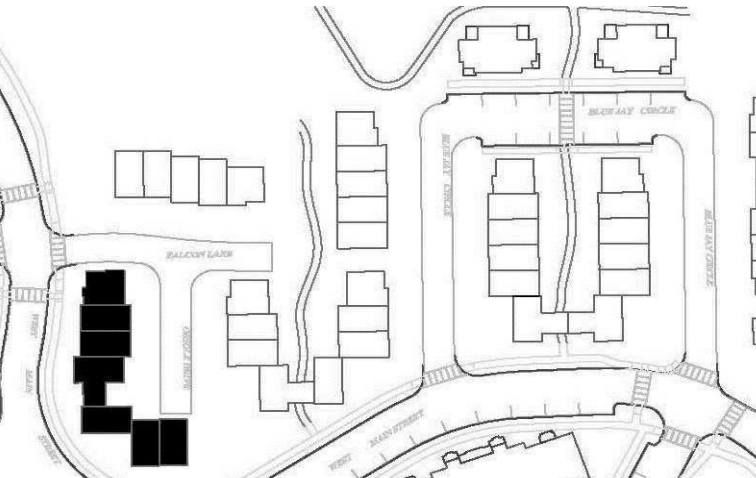


	10/14/2016	PROGRESS SET
	9/16/2016	PROGRESS SET
MARK	DATE	DESCRIPTION
PROJECT NUMBER: 215051		
DRAWN BY: KN		
CHECKED BY: MA		

SHEET TITLE

BUILDING 9
ELEVATIONS

A-207

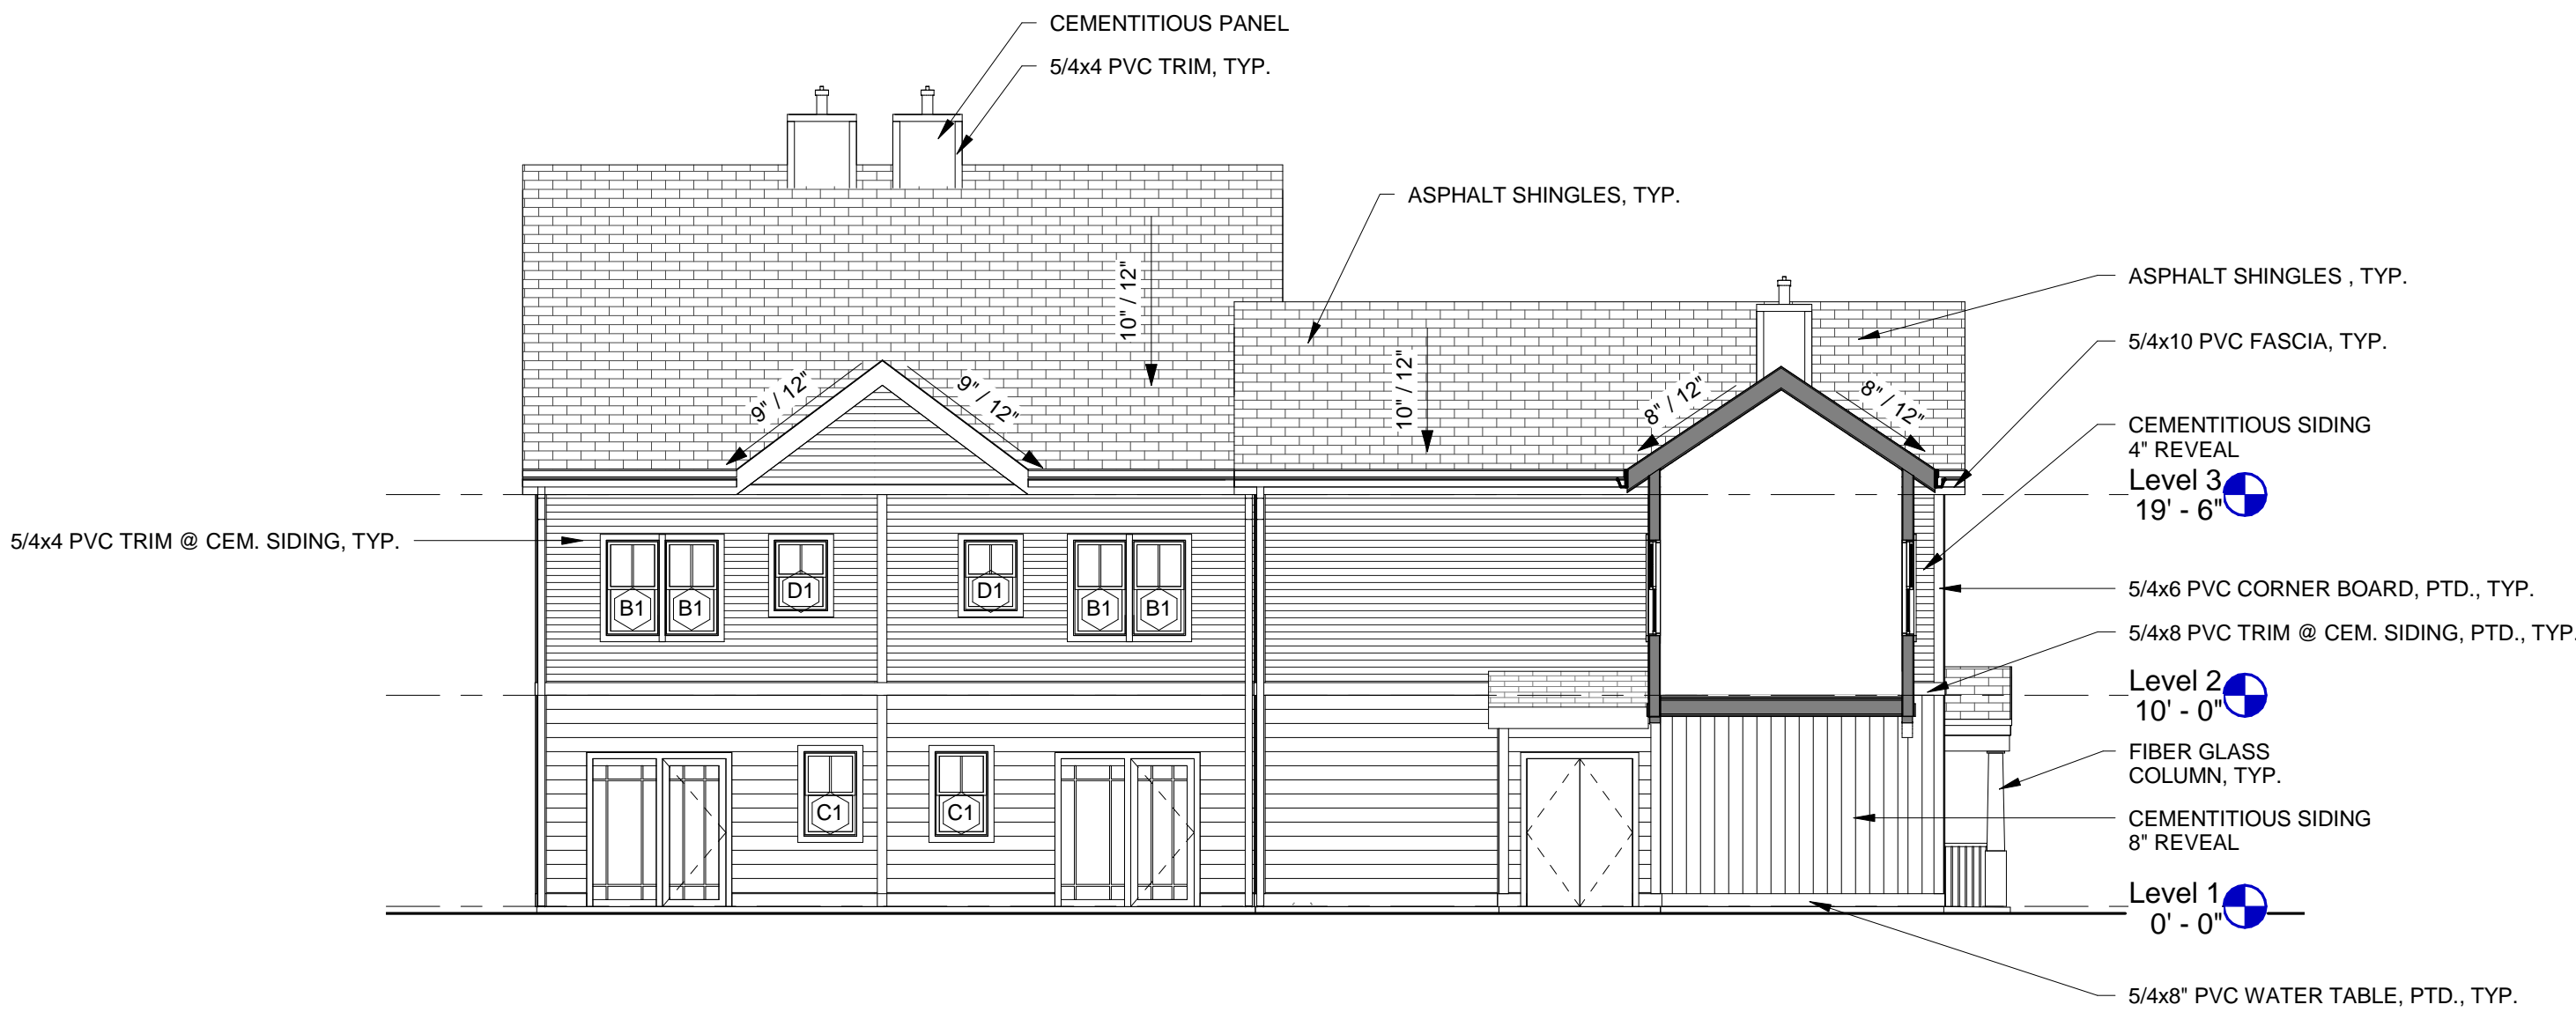

5 BUILDING 9 - EAST COURTYARD ELEVATION
1/8" = 1'-0"



3 BUILDING 9 - NORTH ELEVATION
1/8" = 1'-0"



1 BUILDING 9 - SOUTH ELEVATION
1/8" = 1'-0"

Olmsted Green
Homeownership


Construction Drawings -
Progress Set
Mattapan, MA

Lena New Boston, LLC

ARCHITECT
E-ICON
ARCHITECTURE
101 SUMMER ST BOSTON MA 02110

CONSULTANT

STAMP

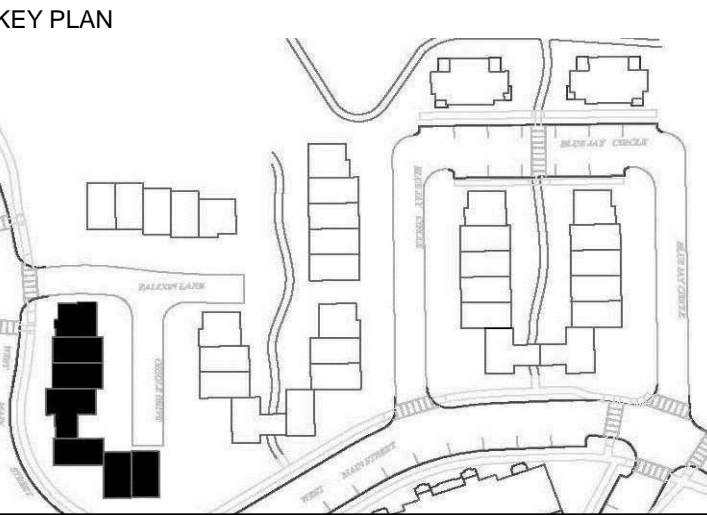


	10/14/2016	PROGRESS SET
	9/16/2016	PROGRESS SET
MARK	DATE	DESCRIPTION
PROJECT NUMBER: 215051		
DRAWN BY: KN		
CHECKED BY: MA		


SHEET TITLE

BUILDING 9
ELEVATIONS


A-208

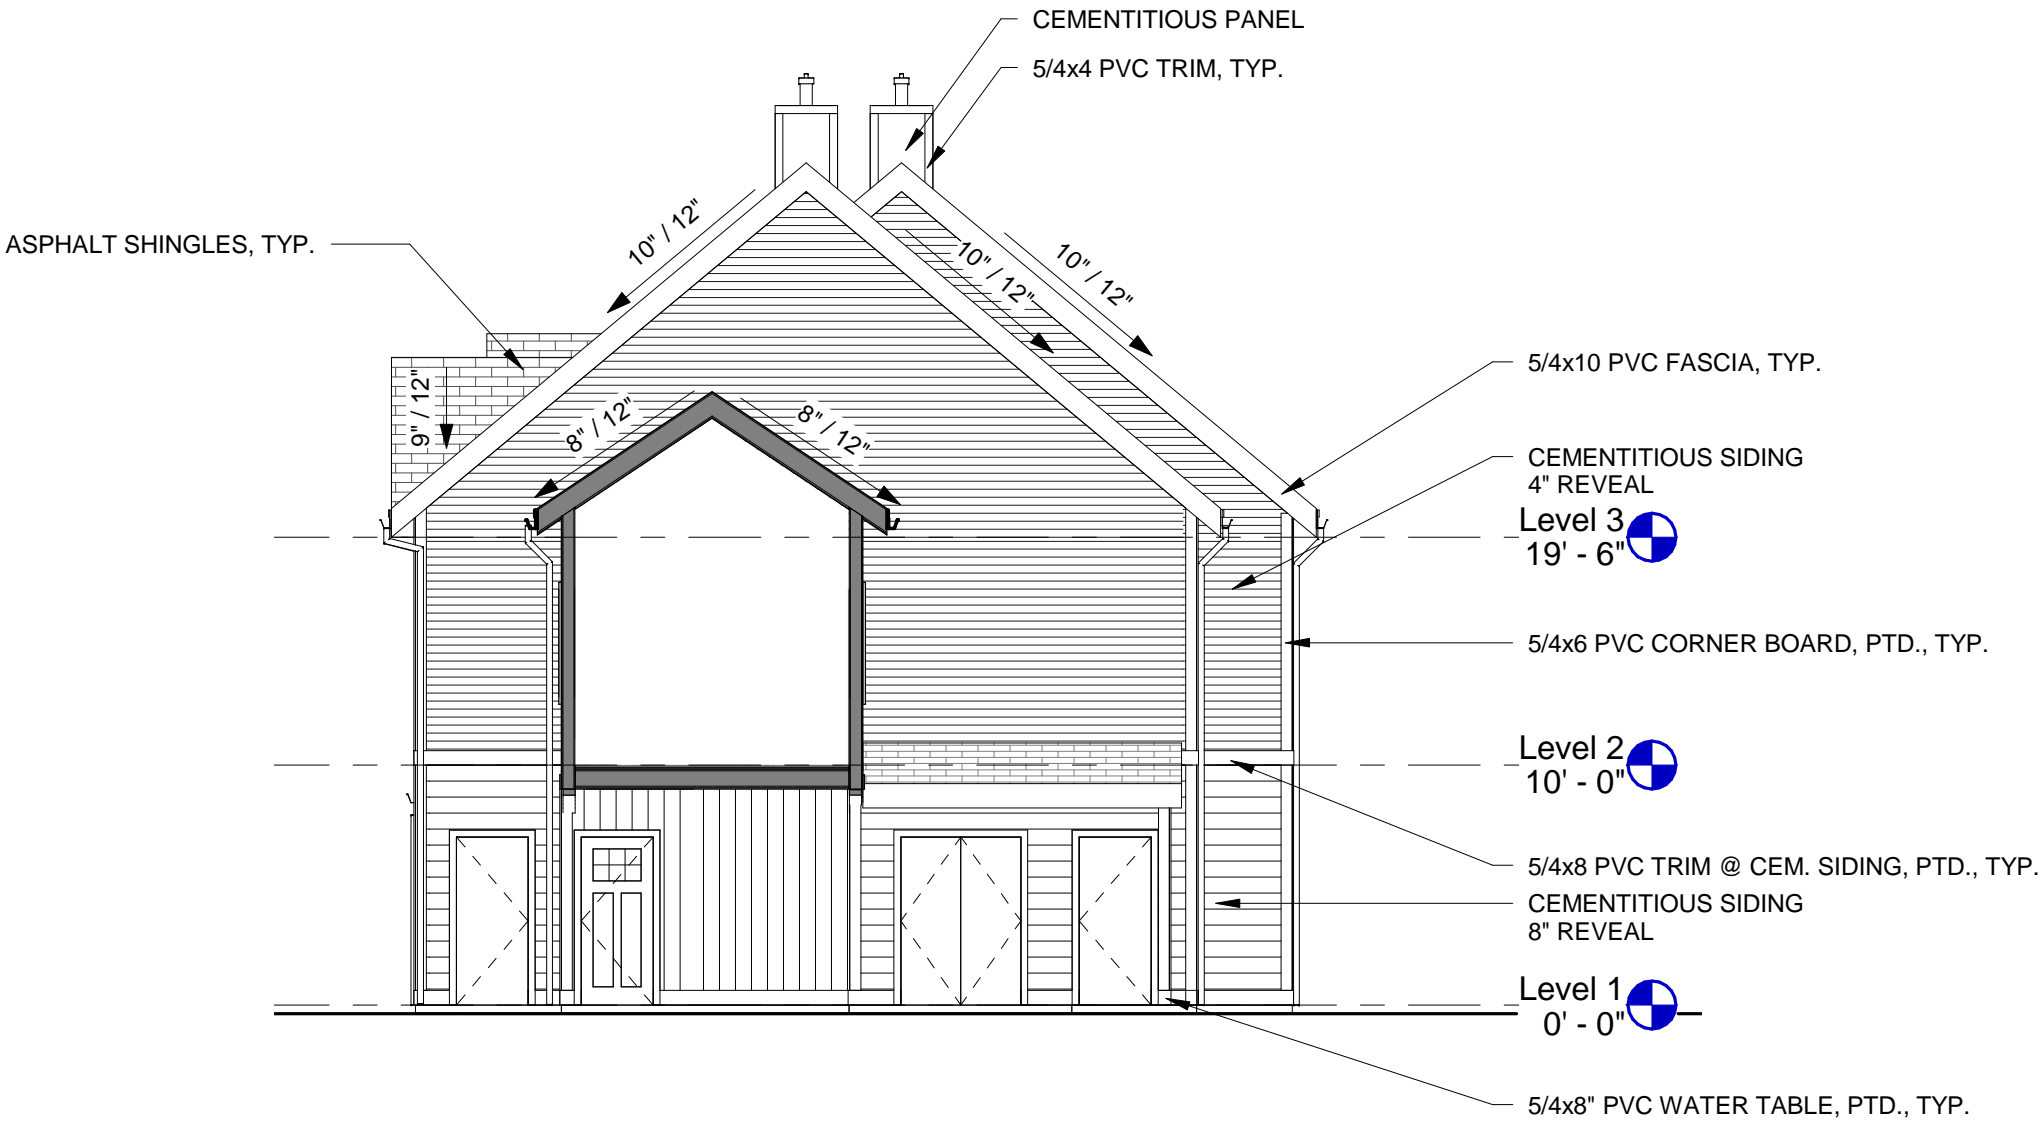

3 BUILDING 9 - WEST COURTYARD ELEVATION
1/8" = 1'-0"

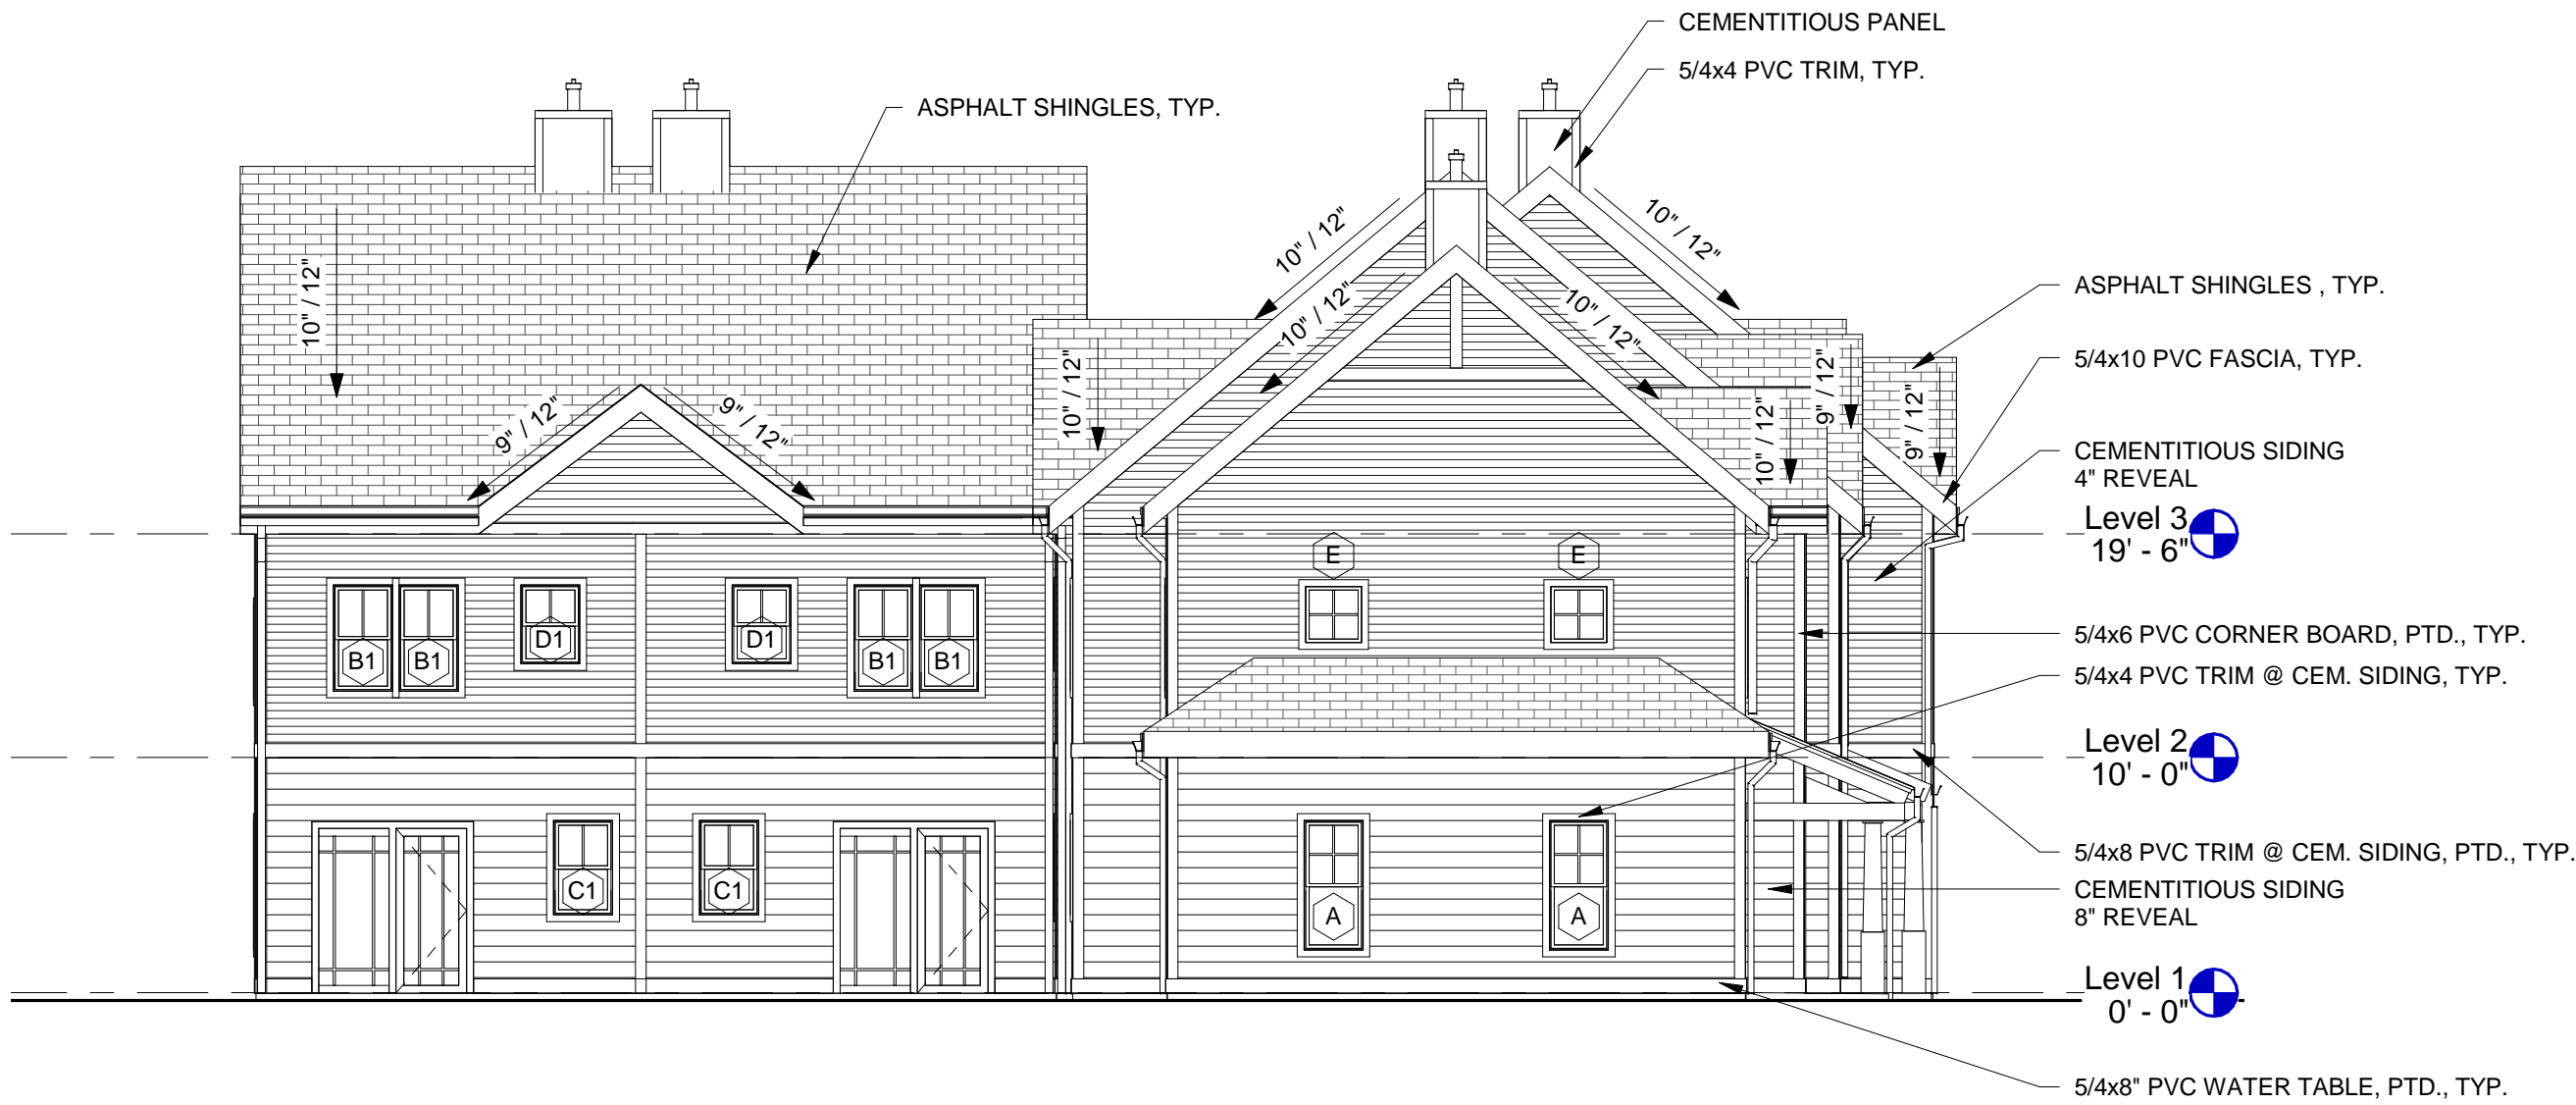

2 BUILDING 9 - WEST ELEVATION
1/8" = 1'-0"

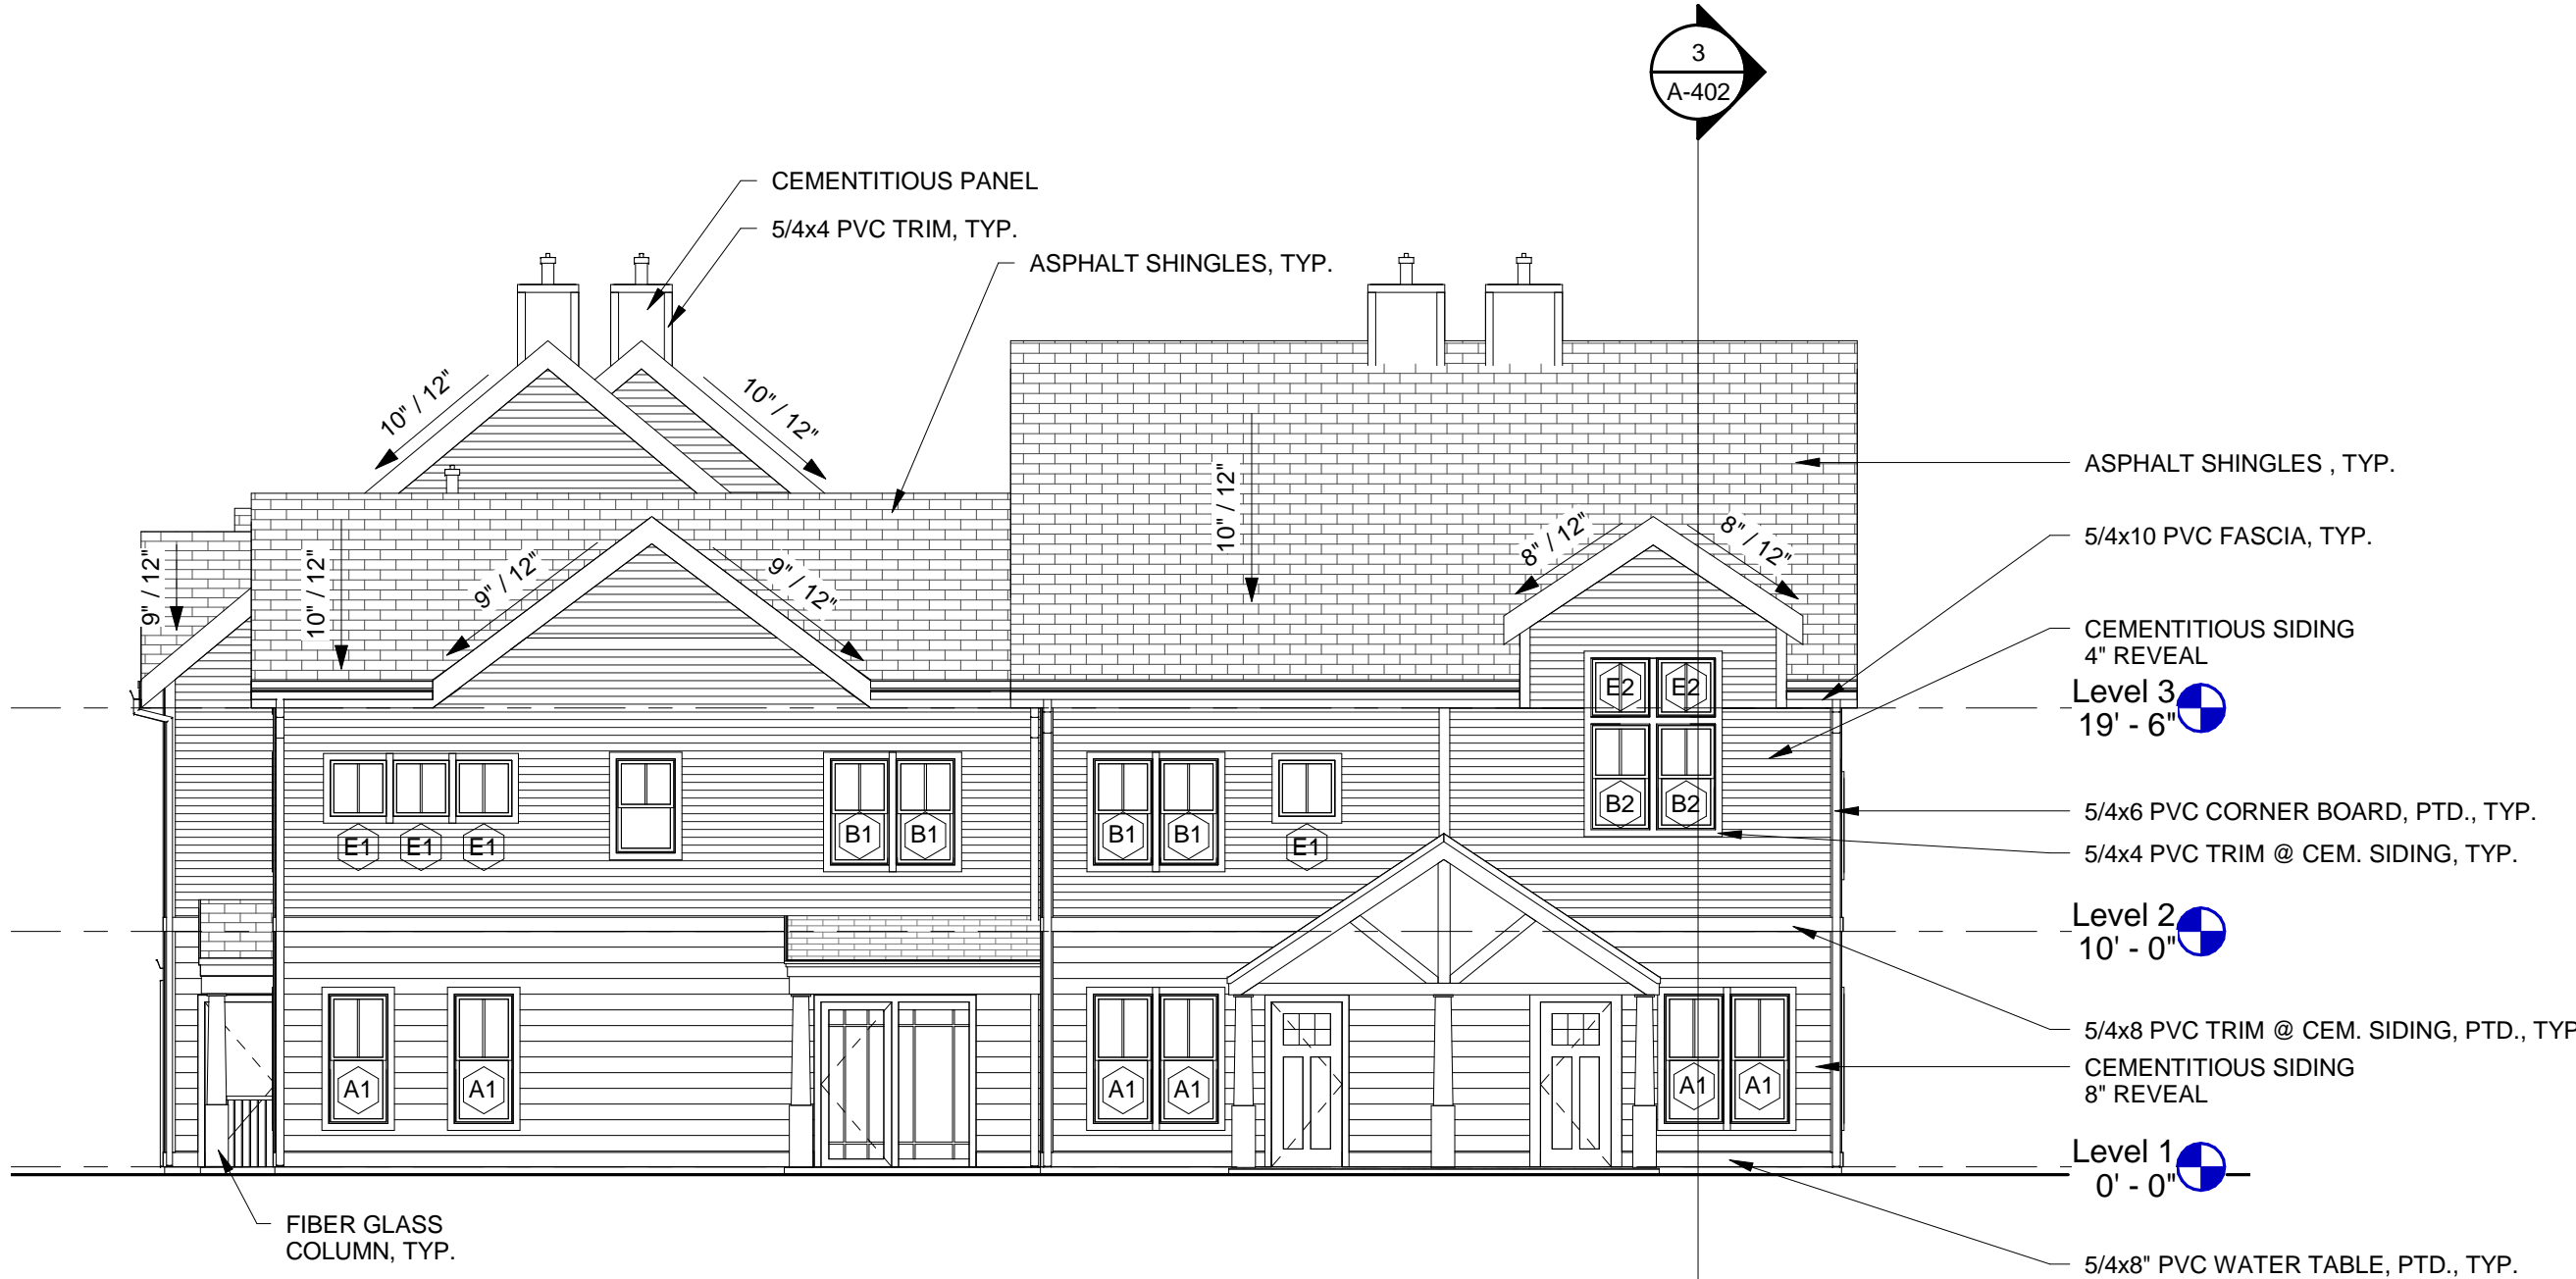

1 BUILDING 9 - EAST ELEVATION
1/8" = 1'-0"

Olmsted Green
Homeownership

Construction Drawings -
Progress Set
Mattapan, MA

Lena New Boston, LLC

ARCHITECT


E-ICON
ARCHITECTURE

101 SUMMER ST BOSTON MA 02110

CONSULTANT

STAMP

KEY PLAN

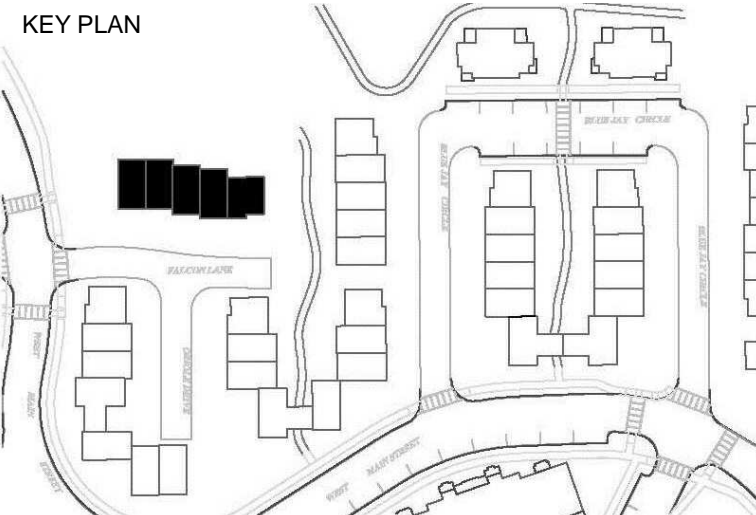


	10/14/2016	PROGRESS SET
	9/16/2016	PROGRESS SET
MARK	DATE	DESCRIPTION
PROJECT NUMBER: 215051		
DRAWN BY: KN		
CHECKED BY: MA		

SHEET TITLE

BUILDING 10
ELEVATIONS

A-209

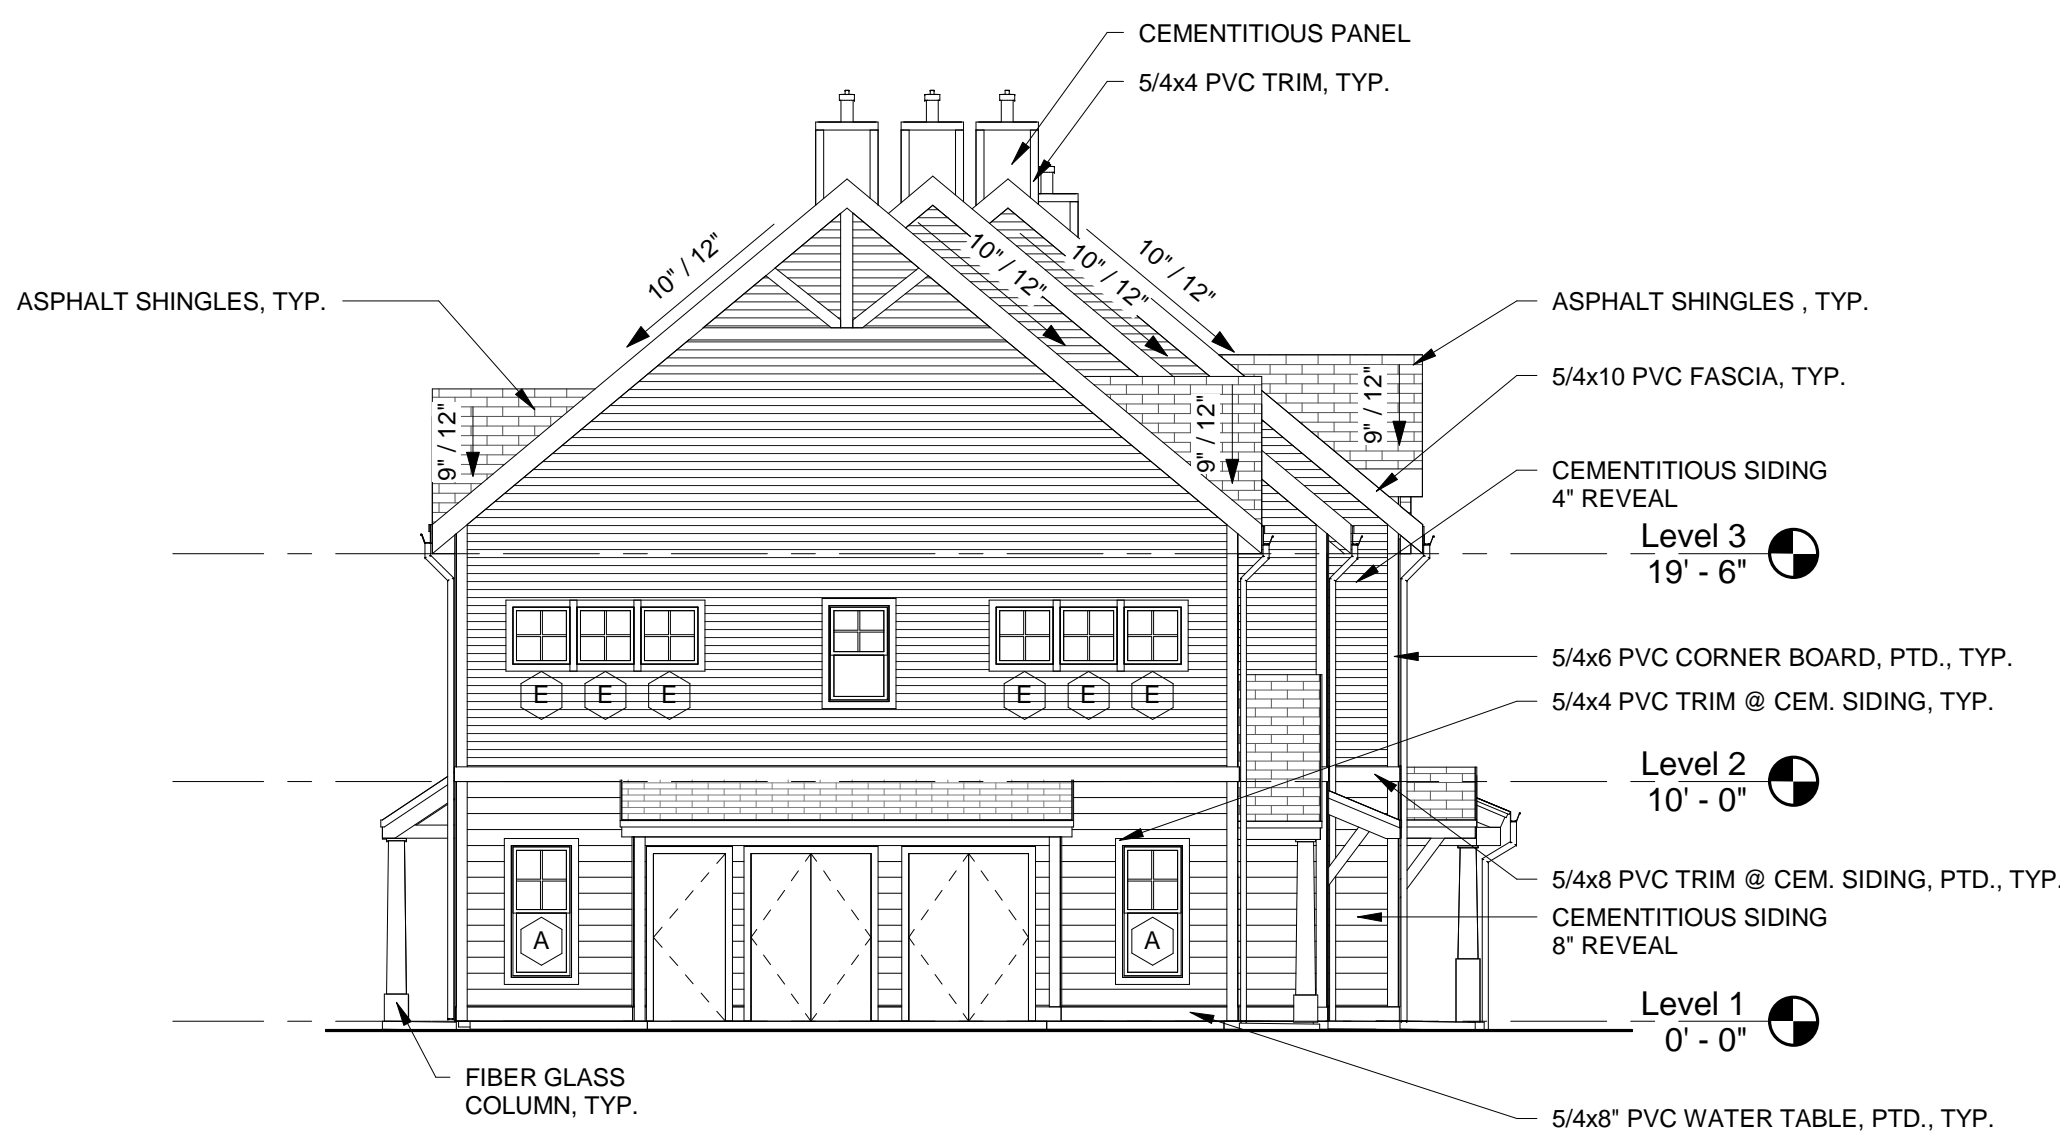


4 BUILDING 10 - SOUTH ELEVATION

1/8" = 1'-0"




3 BUILDING 10 - WEST ELEVATION

1/8" = 1'-0"

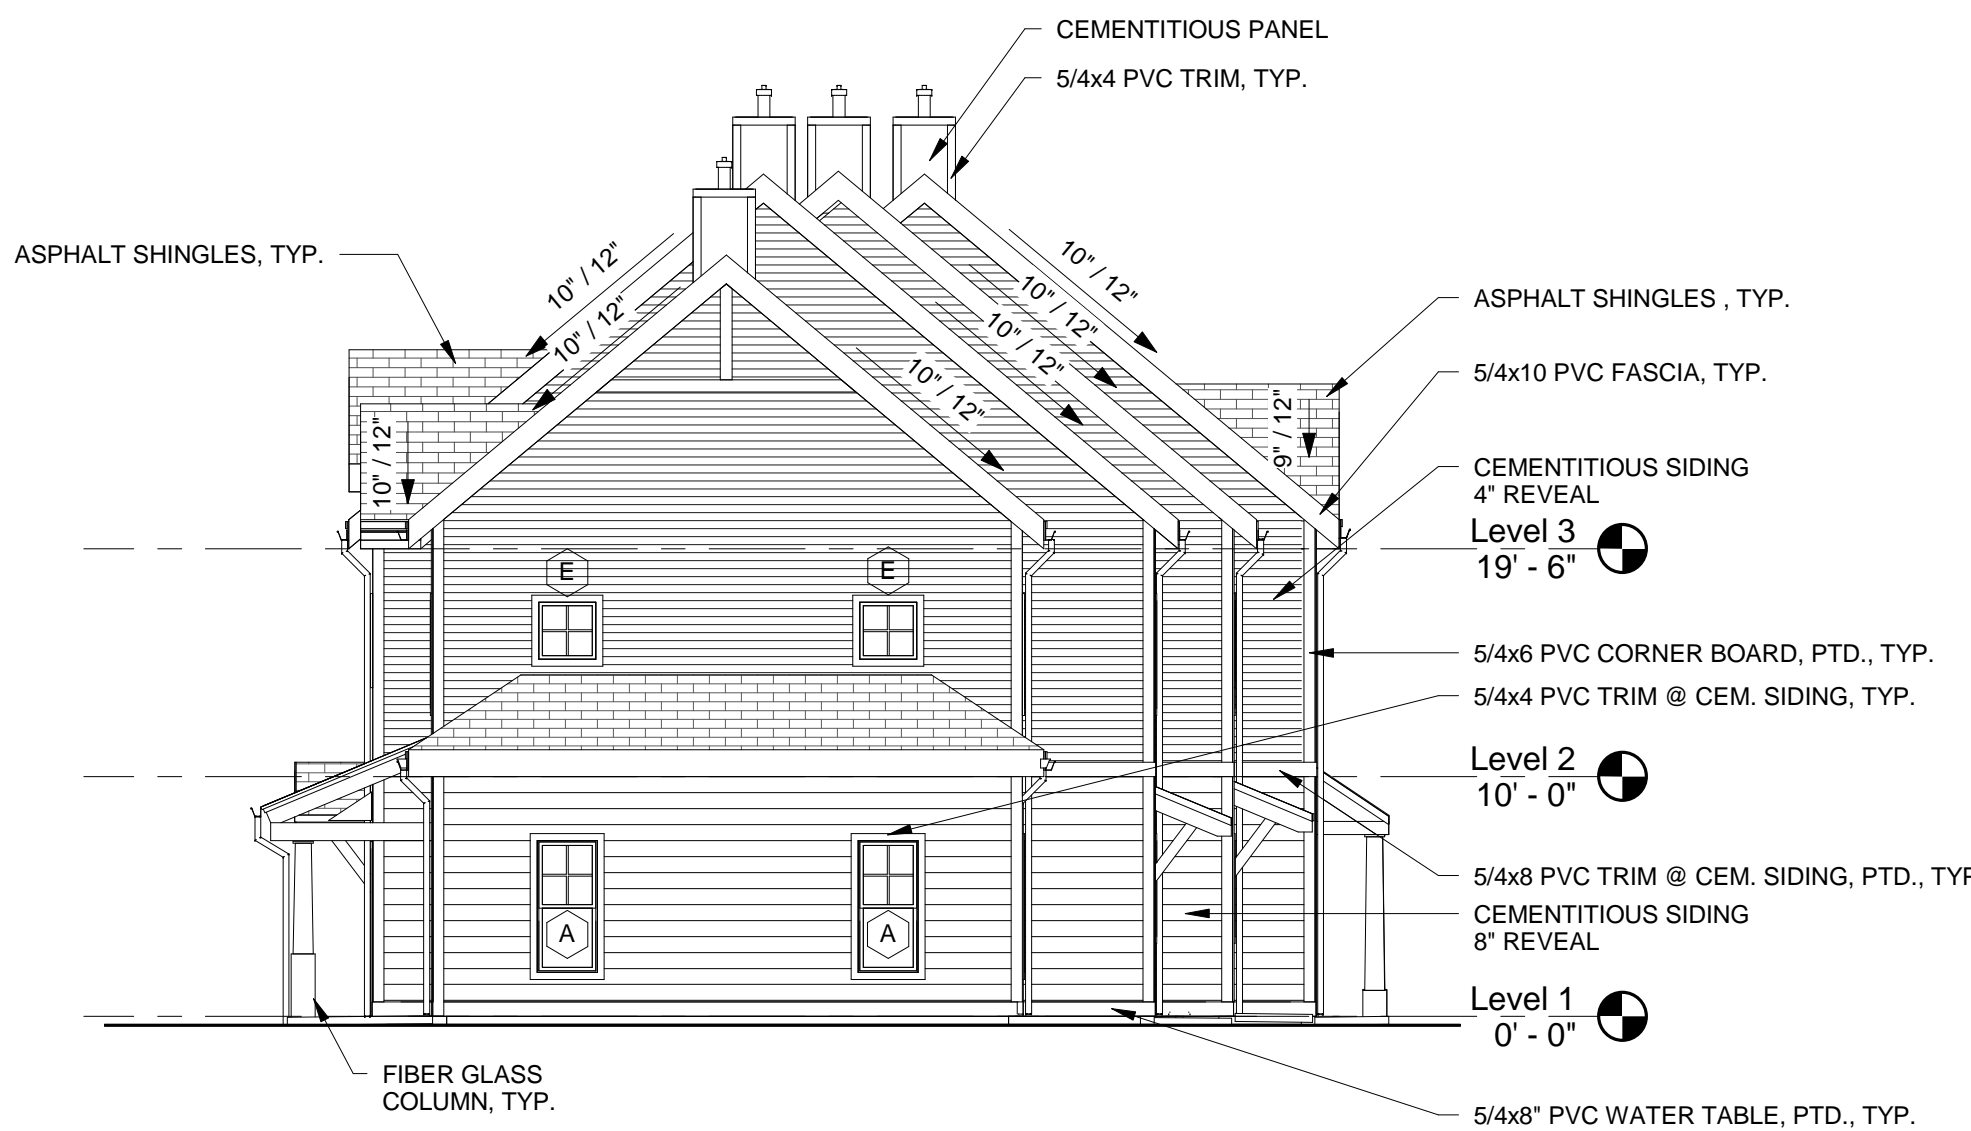

2 BUILDING 10 - NORTH ELEVATION

1/8" = 1'-0"

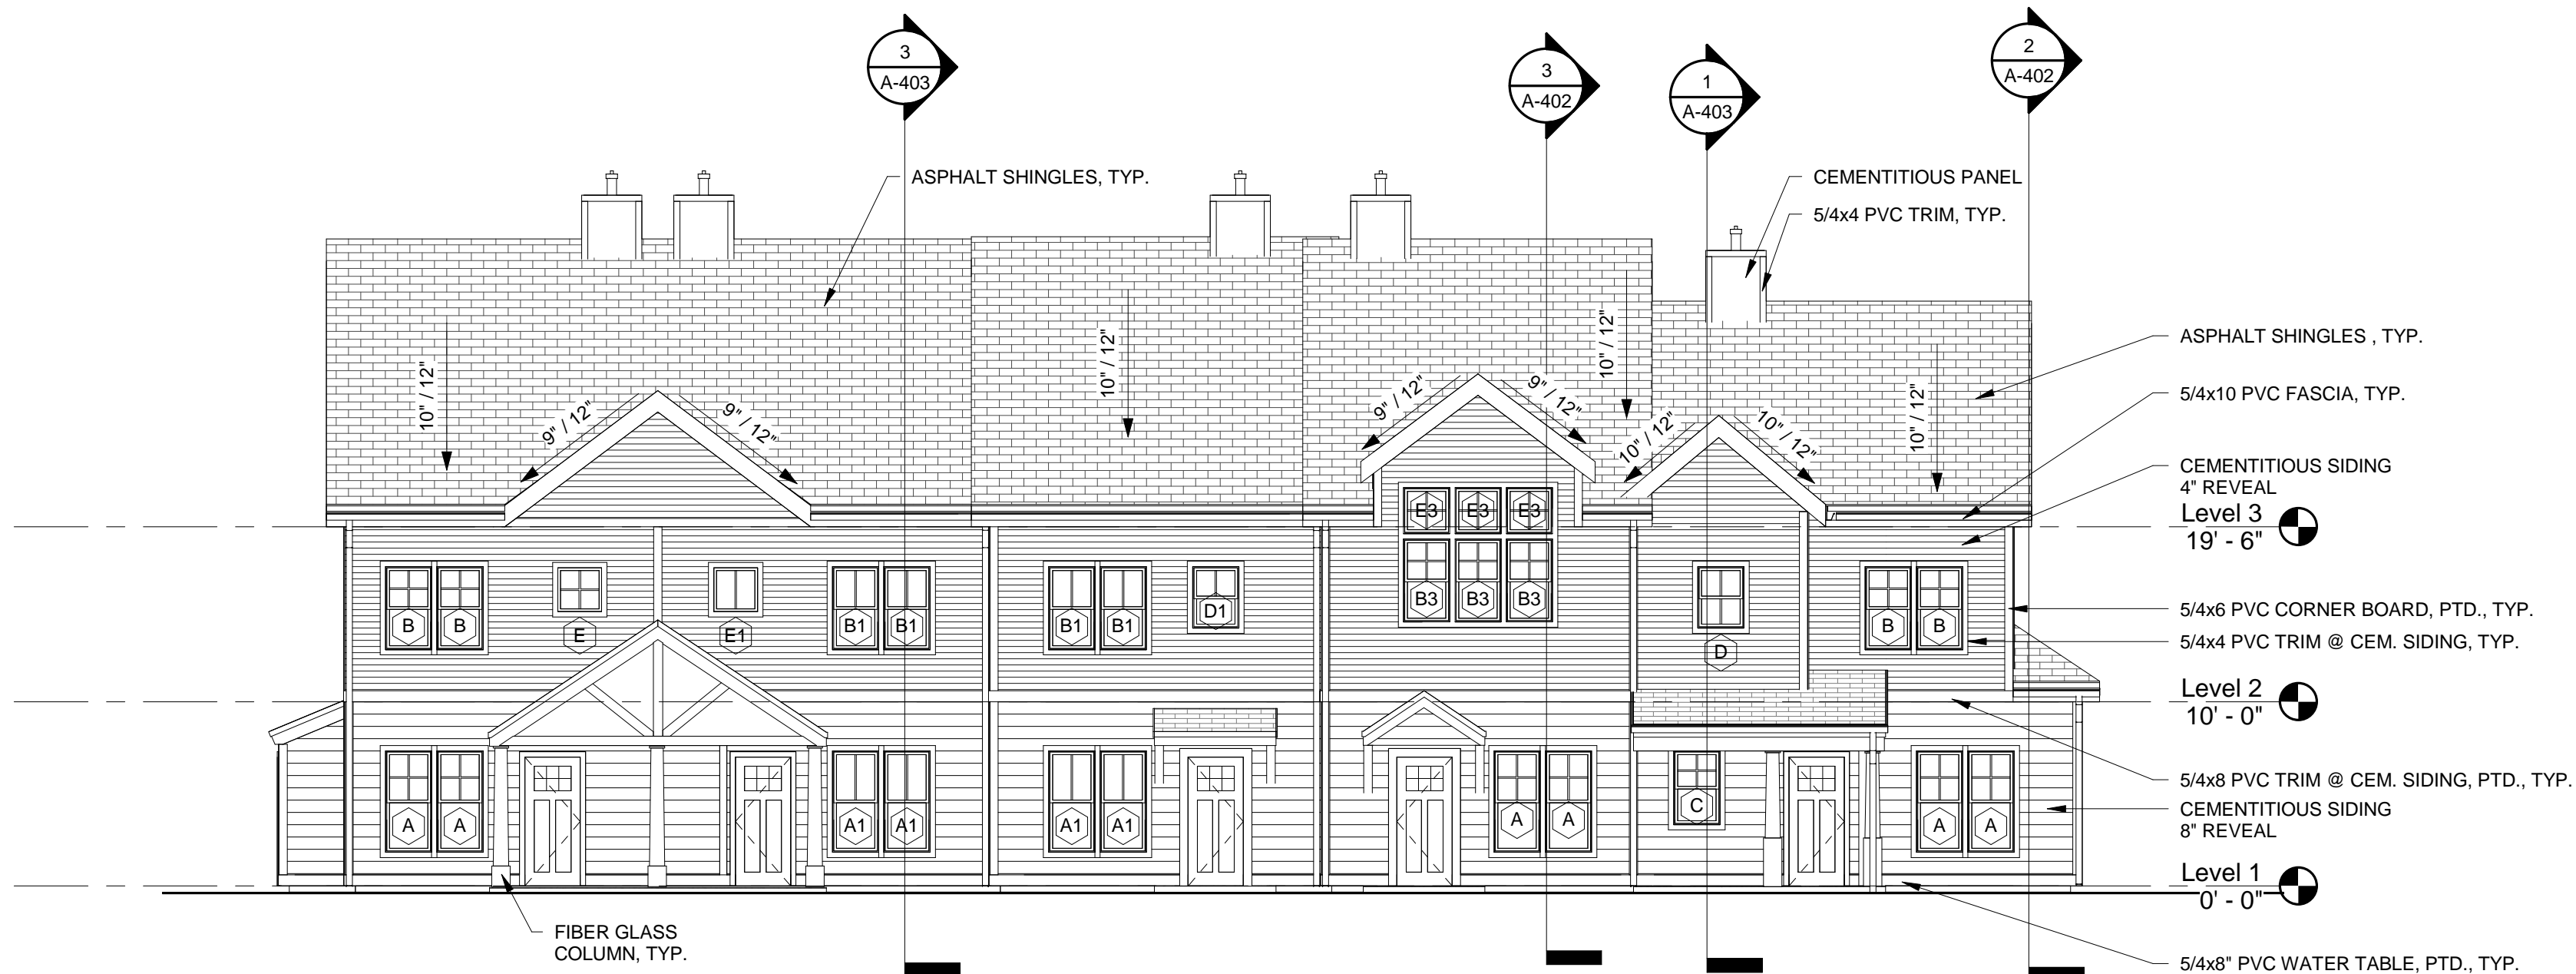

1 BUILDING 10 - EAST ELEVATION

1/8" = 1'-0"